*CITY OF WICHITA PROJECT NO. 472-76-245-81199-000-000-001

FHWA REGION NO.	STATE	PROJECT NO.	FISCAL YEAR	SHEET NO.	TOTAL SHEETS
		*	1983	35	37

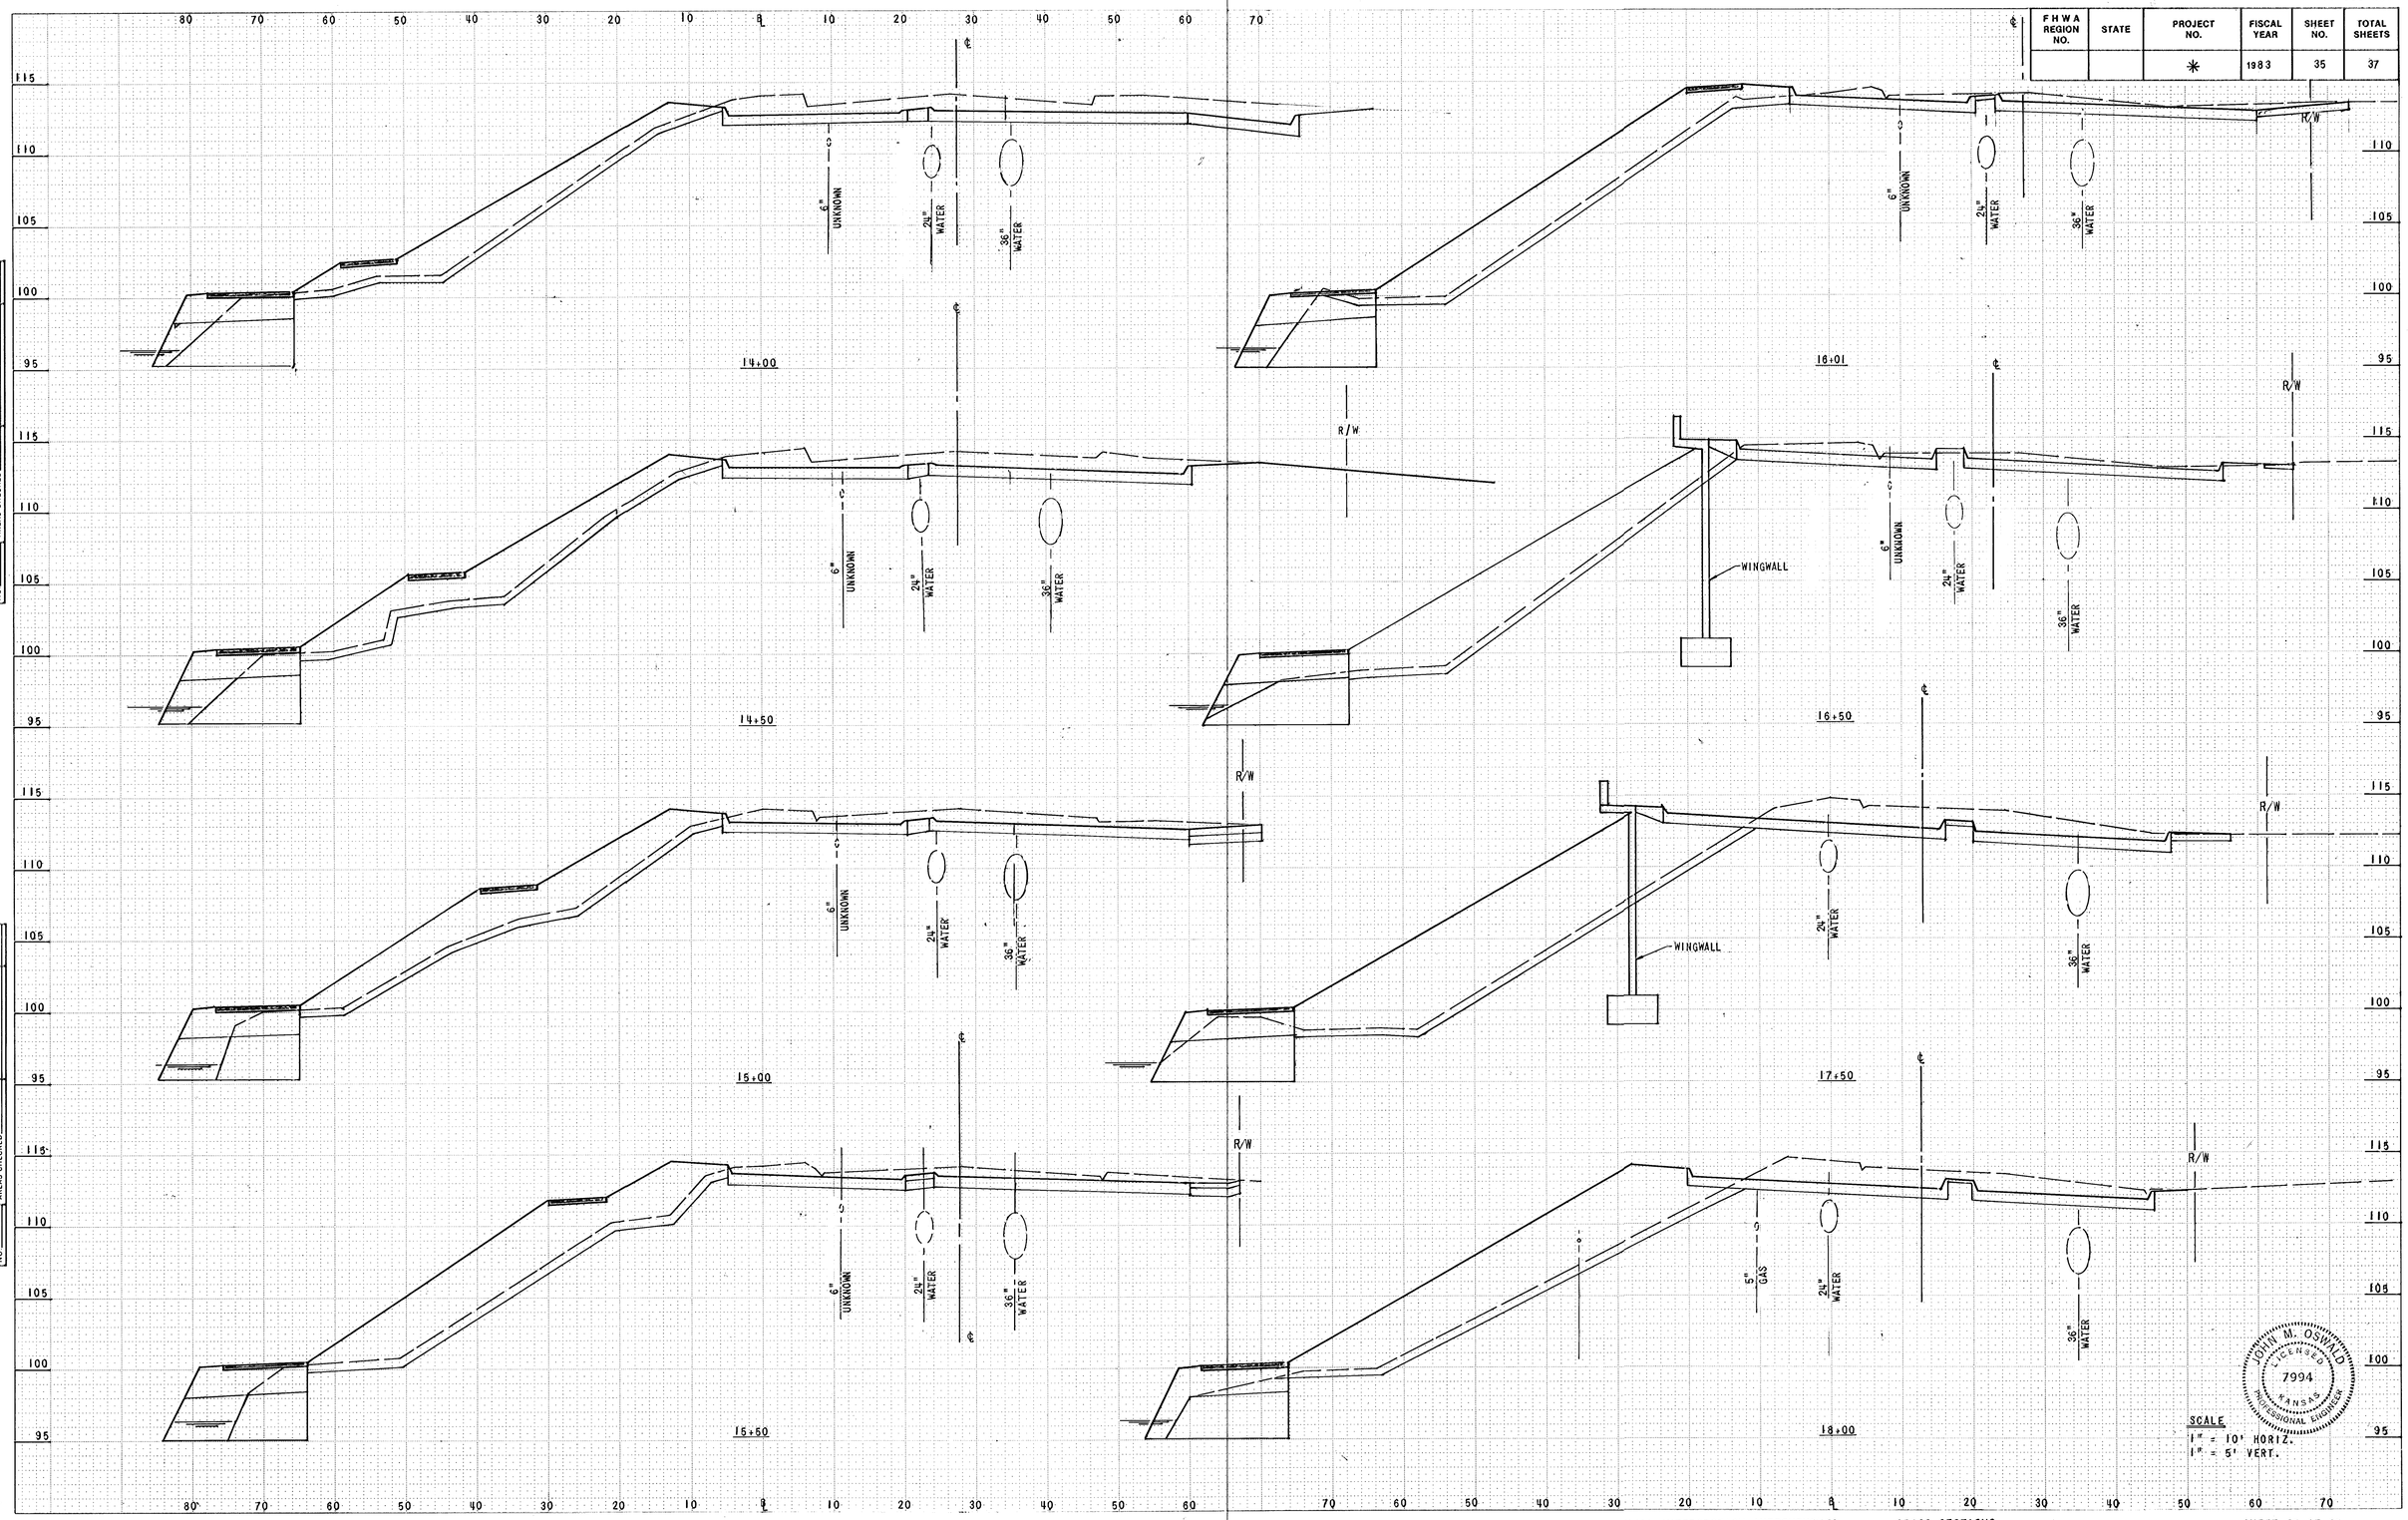

WICHITA, KANSAS McLEAN AT SENECA INTERSECTION IMPROVEMENTS CROSS SECTIONS FILE NO.: 82-324A SHEET 35 OF 37