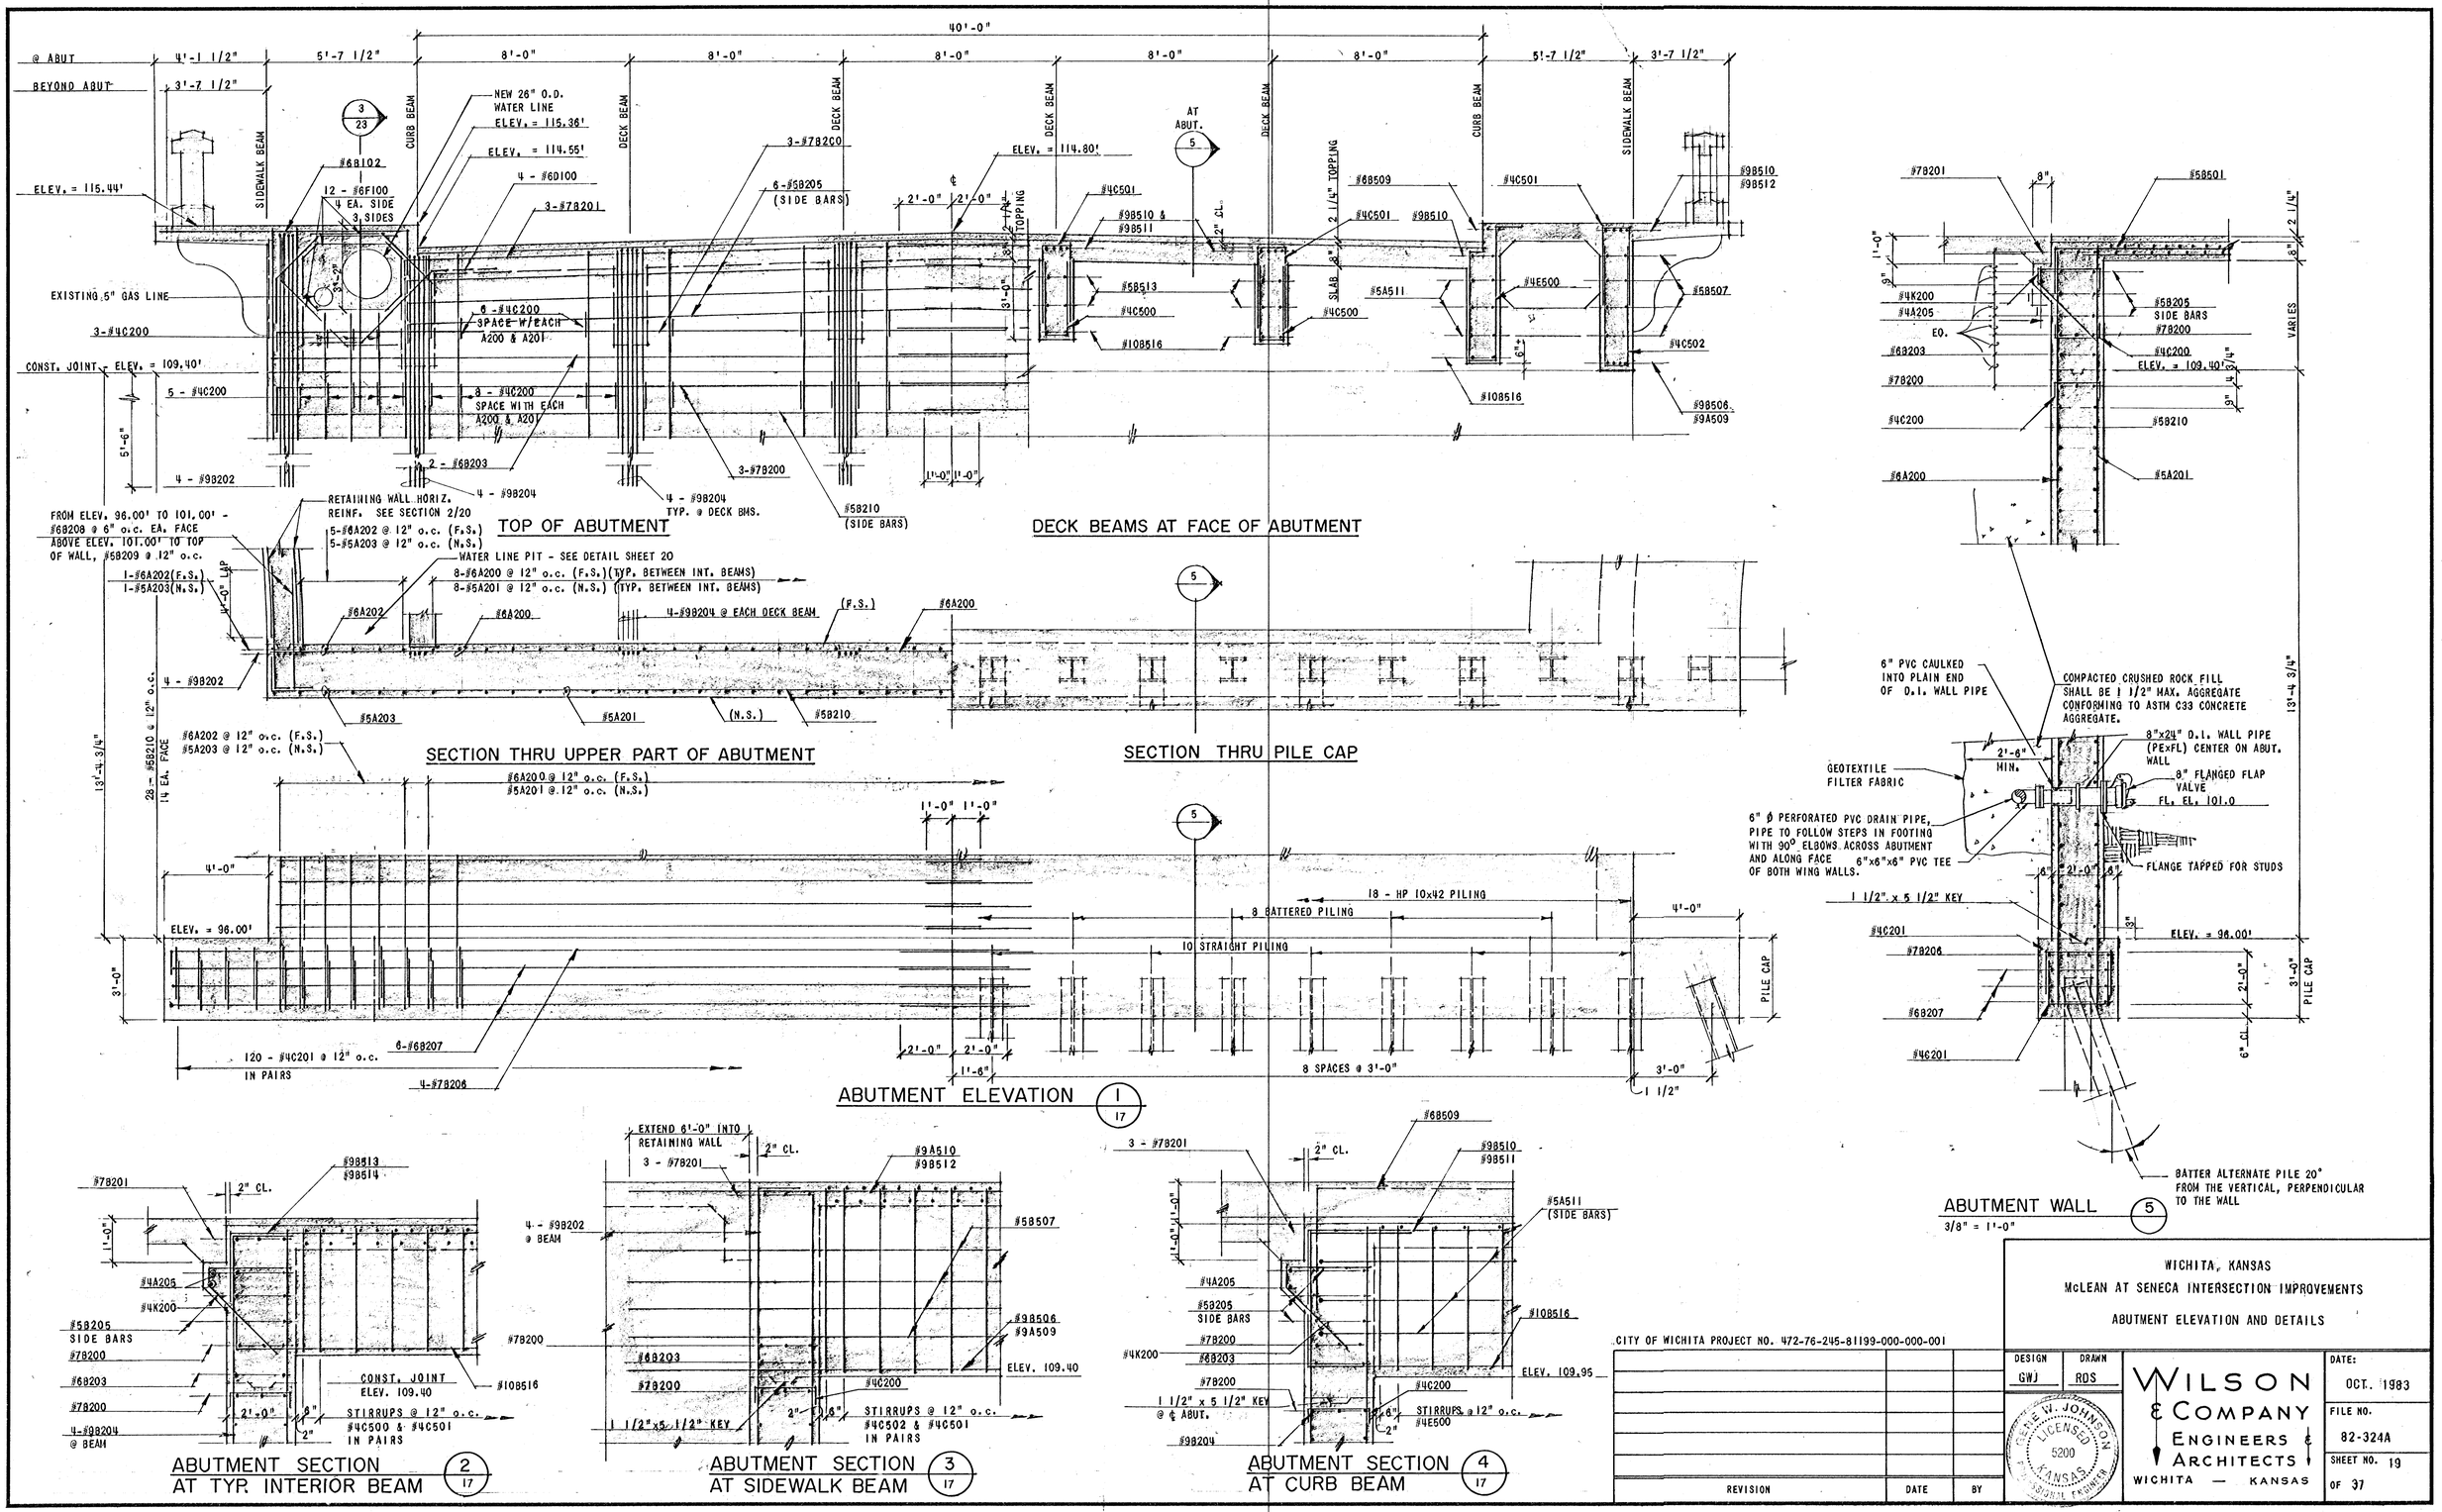

CITY OF WICHITA PROJECT NO. 472-76-245-81199-000-000-001

REVISION	DATE	BY

WICHITA, KANSAS
McLEAN AT SENECA INTERSECTION IMPROVEMENTS
ABUTMENT ELEVATION AND DETAILS

DESIGN	DRAWN	DATE:
GWJ	RDS	OCT. 1983

FILE NO. 82-324A

SHEET NO. 19 OF 37

WILSON & COMPANY ENGINEERS & ARCHITECTS
WICHITA — KANSAS

CLARE W. JOHNSON LICENSED 5200 KANSAS PROFESSIONAL ENGINEER