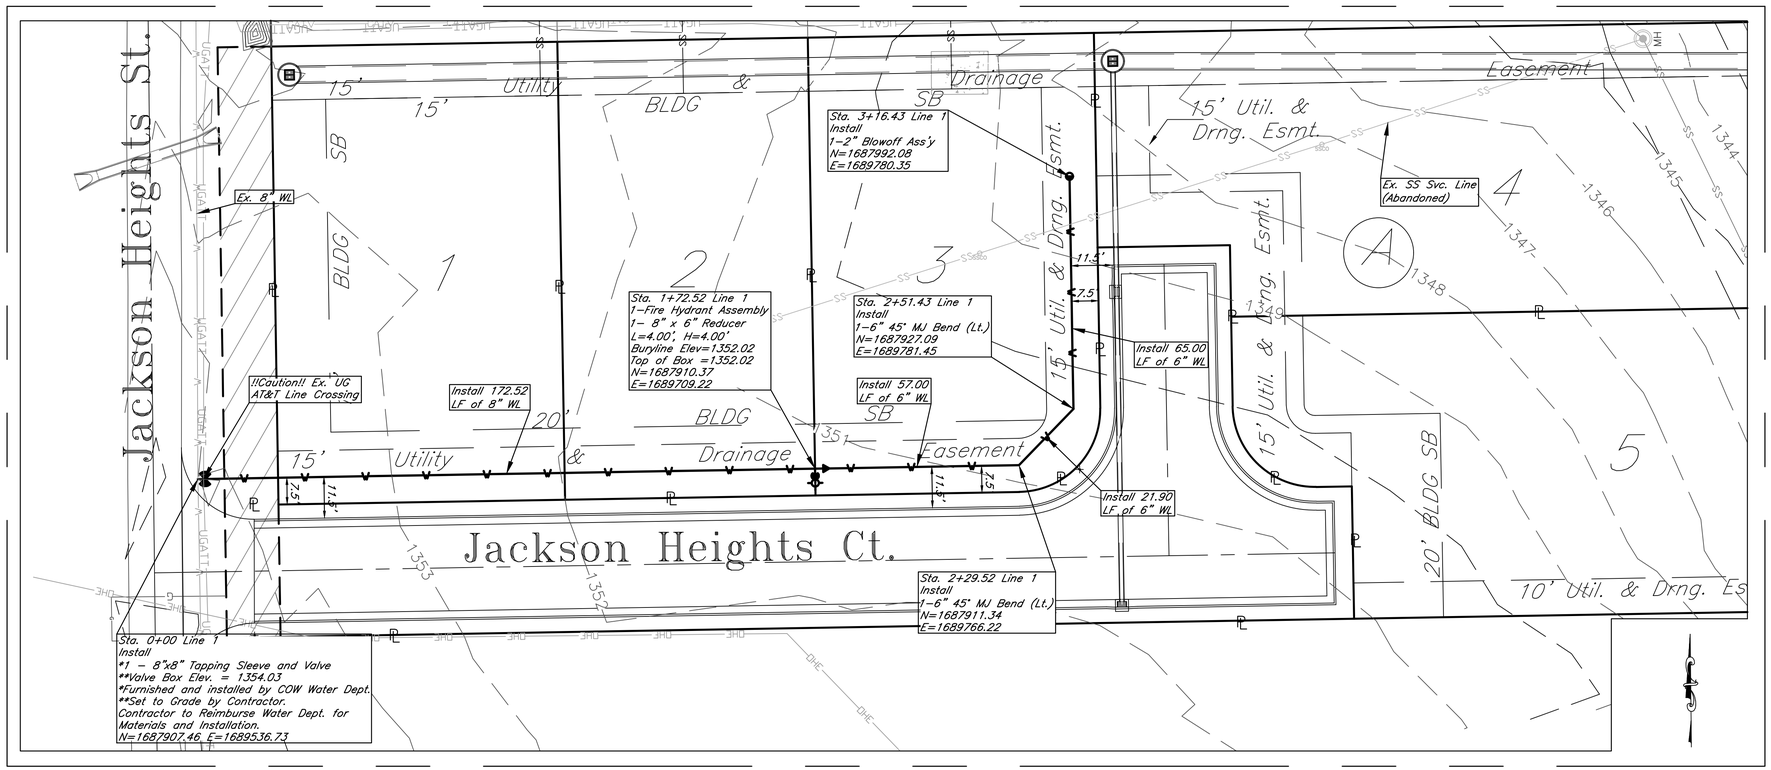

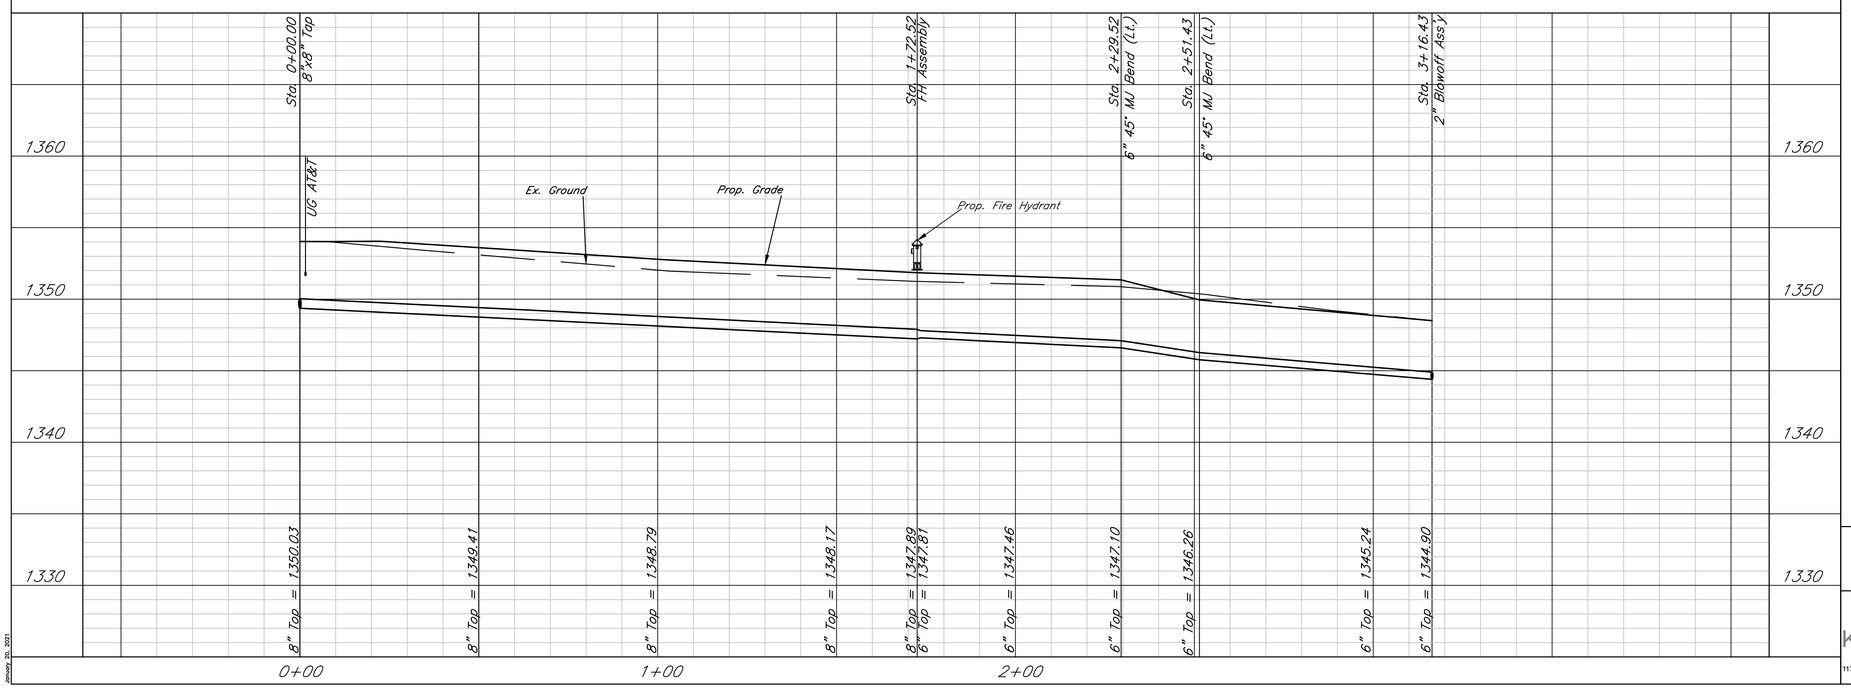

KIRK E. MILLER
LICENSED
01.12.2021
11283
KANSAS
PROFESSIONAL ENGINEER

THIS SHEET HAS BEEN SIGNED, SEALED AND DATED DIGITALLY

VERTICAL SCALE
(IN FEET)
1 inch = 5 ft.

HORIZONTAL SCALE
(IN FEET)
1 inch = 20 ft.

Marinita 2nd Addition
WL Plan & Profile
Wichita, Kansas

KEMILLER ENGINEERING PA
117 E. Lewis, Wichita, KS 67202 (316)264-0242

PROJECT NUMBER			
448-2020-030676			
KEM NO. 20023	FILE WATER	DATE 08/2020	SHEET 3.0
DESIGN KM	DRAWN ZS	REVISED 01/11/2021	

January 20, 2021