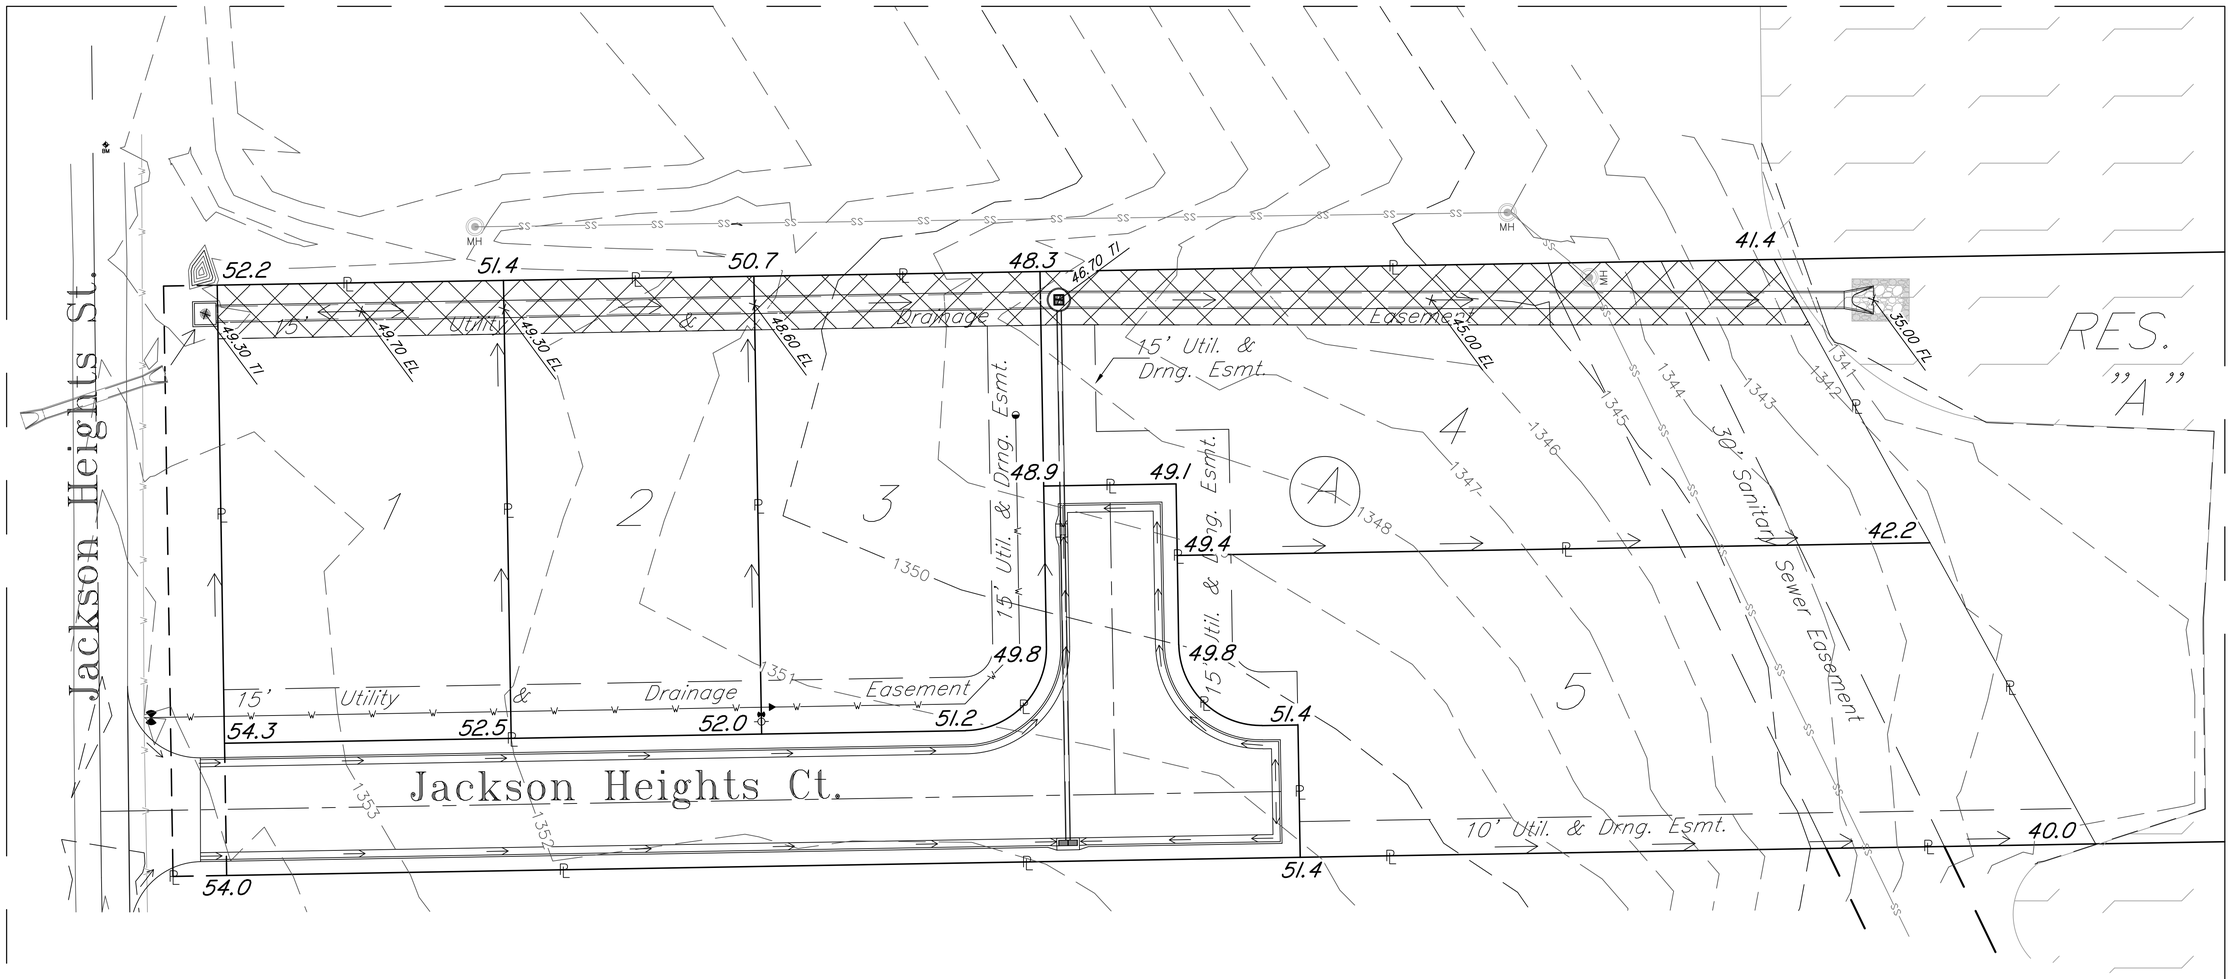

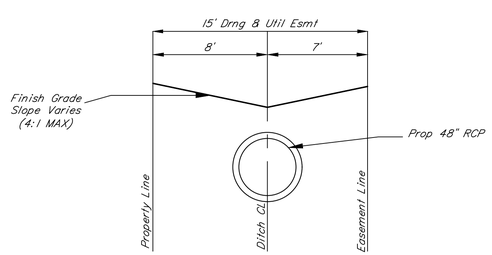

THIS SHEET HAS BEEN SIGNED, SEALED AND DATED DIGITALLY

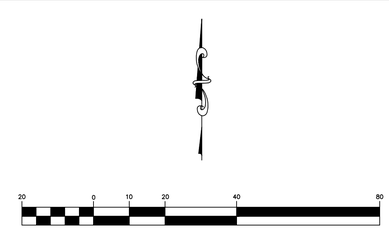

HORIZONTAL SCALE
(IN FEET)
1 inch = 20 ft.

Marinita 2nd Addition

Easement Grading Plan

Wichita, KS

KEMILLER ENGINEERING PA
117 E. Lewis, Wichita, KS 67202 (316)264-0242

PROJECT NUMBER			
KEM NO. 20023	FILE	DATE 08/2020	SHEET 6.0
DESIGN KM	DRAWN ZS	REVISED 01/14/2021	