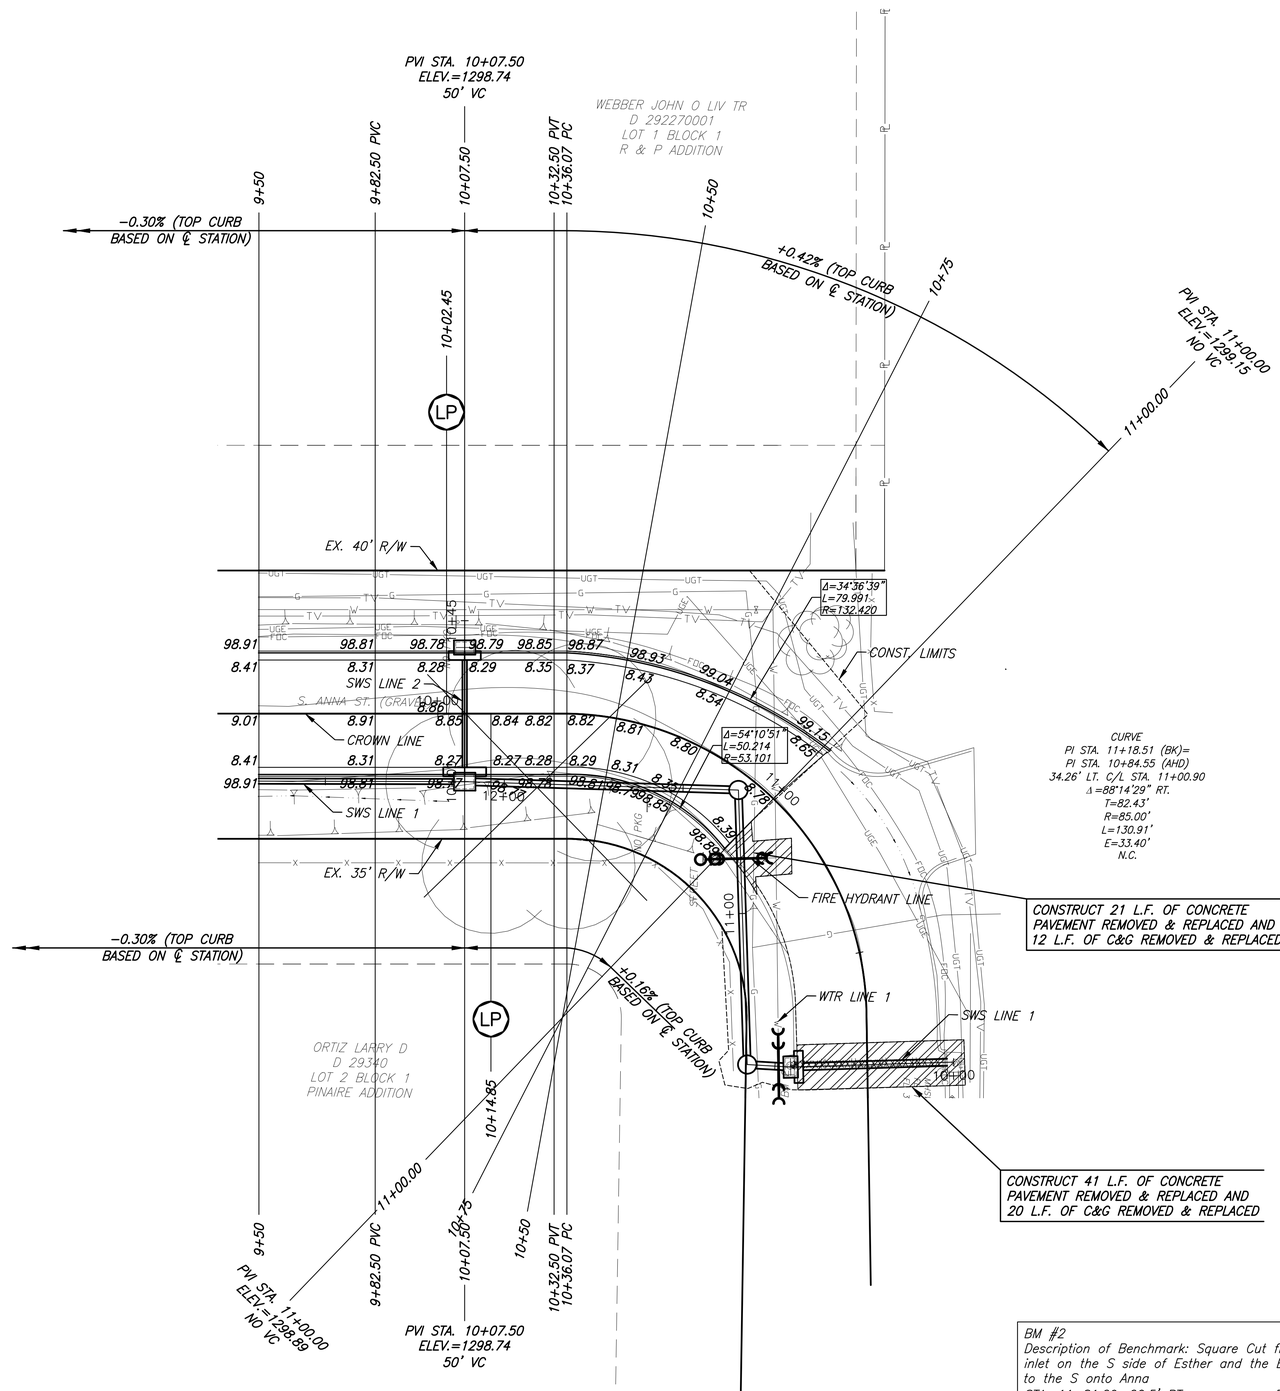

CURVE
PI STA. 11+18.51 (BK)=
PI STA. 10+84.55 (AHD)
34.26' LT. C/L STA. 11+00.90
Δ =88°14'29" RT.
T=82.43'
R=85.00'
L=130.91'
E=33.40'
N.C.

BM #2
Description of Benchmark: Square Cut front center of curb inlet on the S side of Esther and the E return of a curve to the S onto Anna
STA. 11+81.29, 20.5' RT. EL: 1299.11 (88)

LEGEND

- PAVEMENT REMOVAL
- GRADING
- PAVEMENT PATCHING
- PIPE AND CURBING REMOVAL
- TREE REMOVAL

SCALE: 1"=20'
0 20 40

MKEC
Wichita, KS • 316-684-9600

ANNA STREET PAVING IMPROVEMENTS

PLANS FOR
WICHITA, KS

©2021
MKEC Engineering
All Rights Reserved
www.mkec.com
These drawings and their contents, including, but not limited to, all concepts, designs, & ideas are the exclusive property of MKEC Engineering (MKEC), and may not be used or reproduced in any way without the express consent of MKEC.

PAVING PLANS
STA. 9+50 TO
STA.11+00

PROJECT NO.	1901010483
DATE	FEB. 2021
SCALE	1"=20'

DESIGNED	DRAWN	CHECKED
JRA	RAM	JRA

NO.	REVISION	DATE

SHEET NO.
5 OF 38

Sh. No. 5

PLOTTED: Wednesday, February 10, 2021 @ 03:02PM

J:\PROJECTS\2019\1901010483_CGW_ANNA PAVING\00 190483 CAD\SHTS\05 CIV\LPAV\190483-05-5100.DWG