# 4-47 S E ¼ SEC 18 TWP 27S RIW

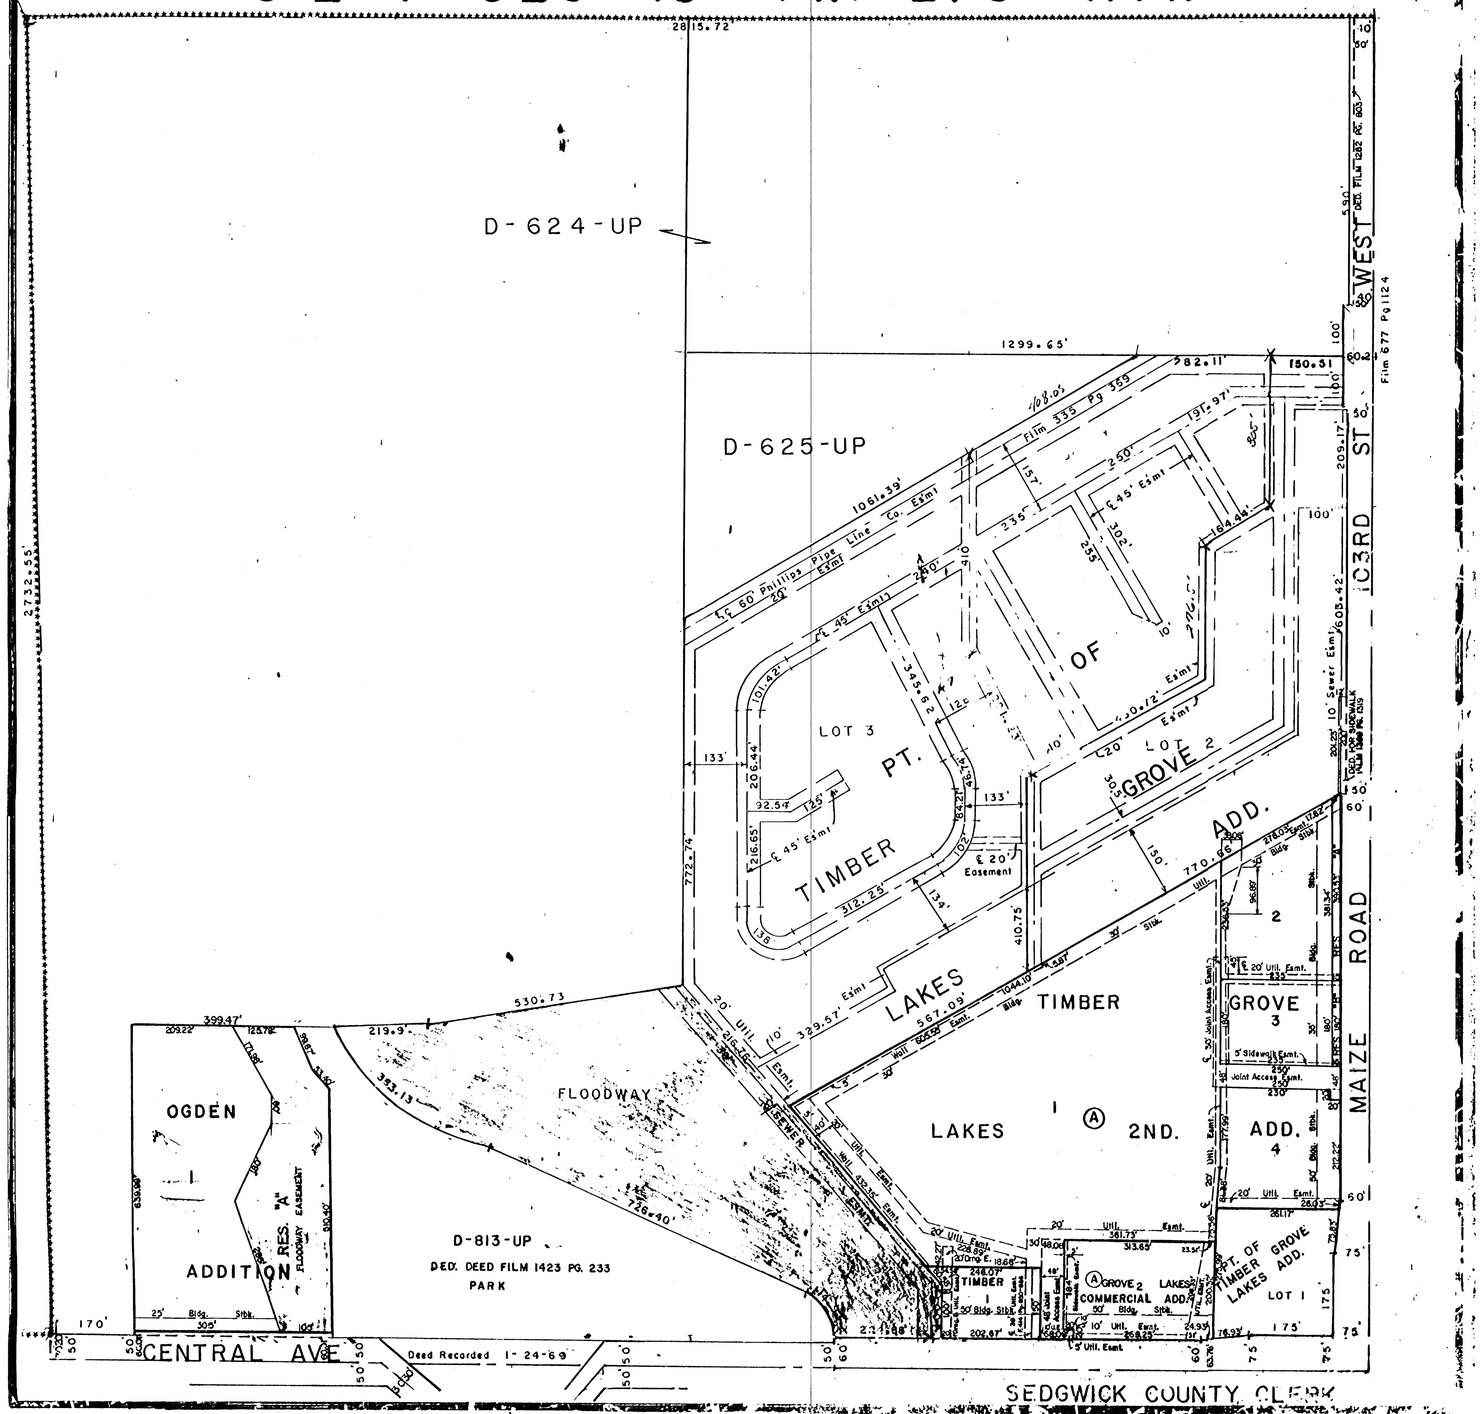


CONSTRUCTION OR REPLACEMENT OF SIDEWALK & WHEELCHAIR RAMP AT SWANSON PARK & VICINITY.

INDEX NO. 785352

SHEET 5 OF 5

18-8-1-1