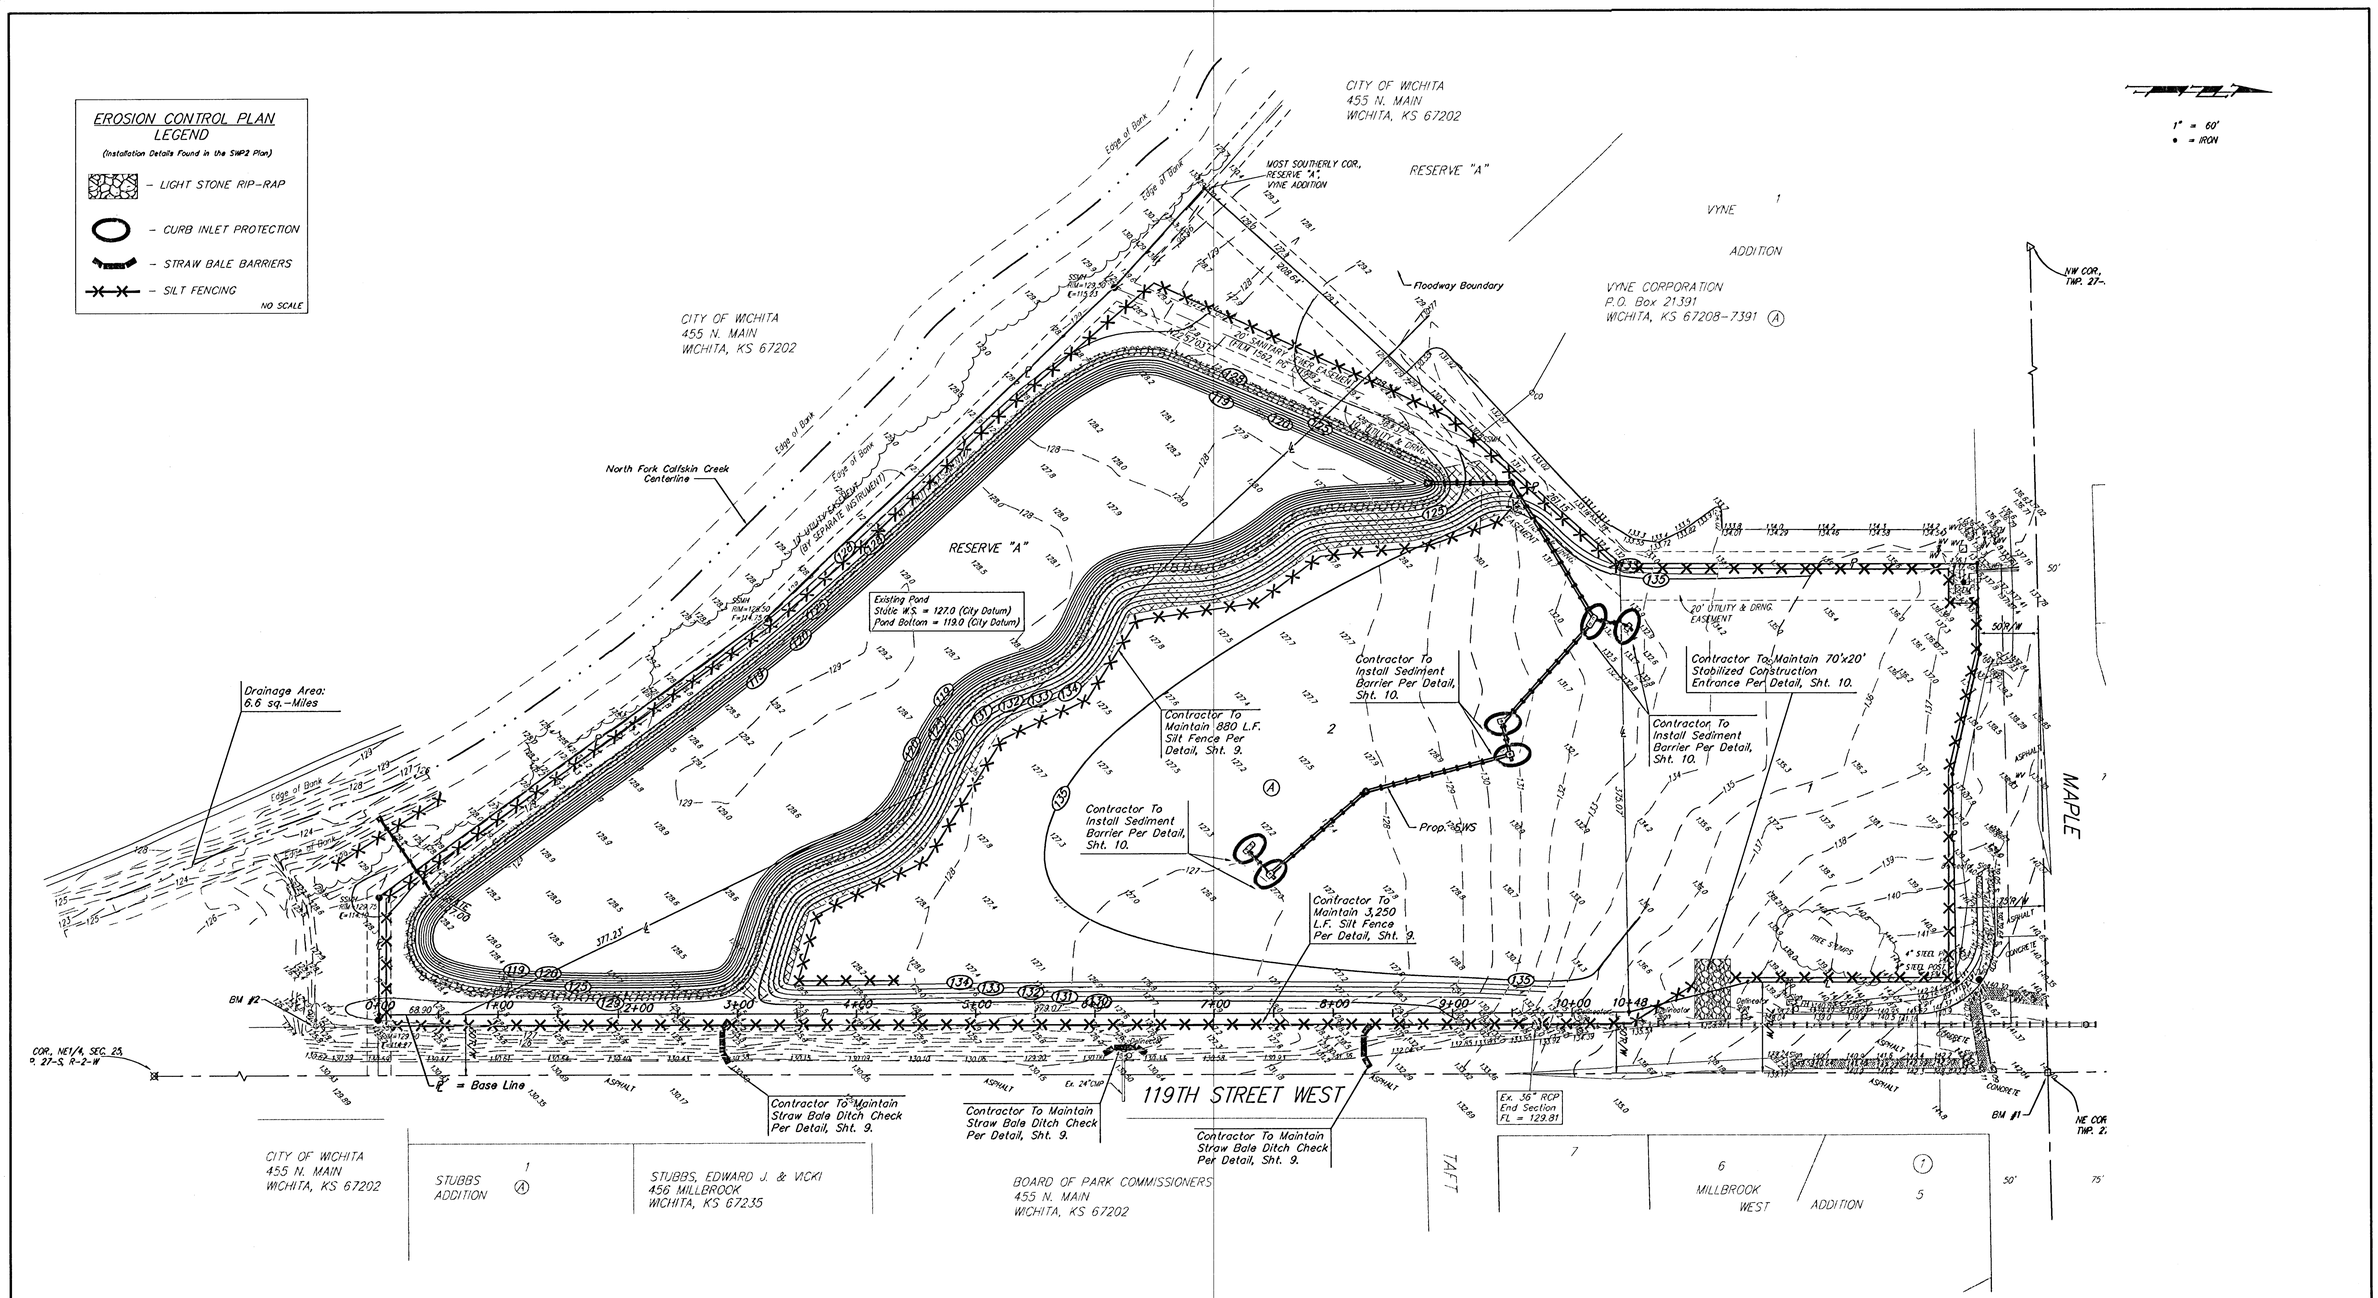

THUNDERBIRD OFFICE PARK

EROSION CONTROL PLAN

CITY OF WICHITA, KANSAS

BAUGHMAN COMPANY P.A.

ENGINEERING, SURVEYING, & PLANNING

316-262-7271 • 315 ELLIS • WICHITA, KANSAS 67211

PROJECT NUMBER					SHEET
488-83748					8 OF 13
DESIGN	DRAWN	APPROVED	DATE	SCALE	
SCL	SCL	SCL	01/04	1"=60'	

03-12-E764

wtrecontol.dwg