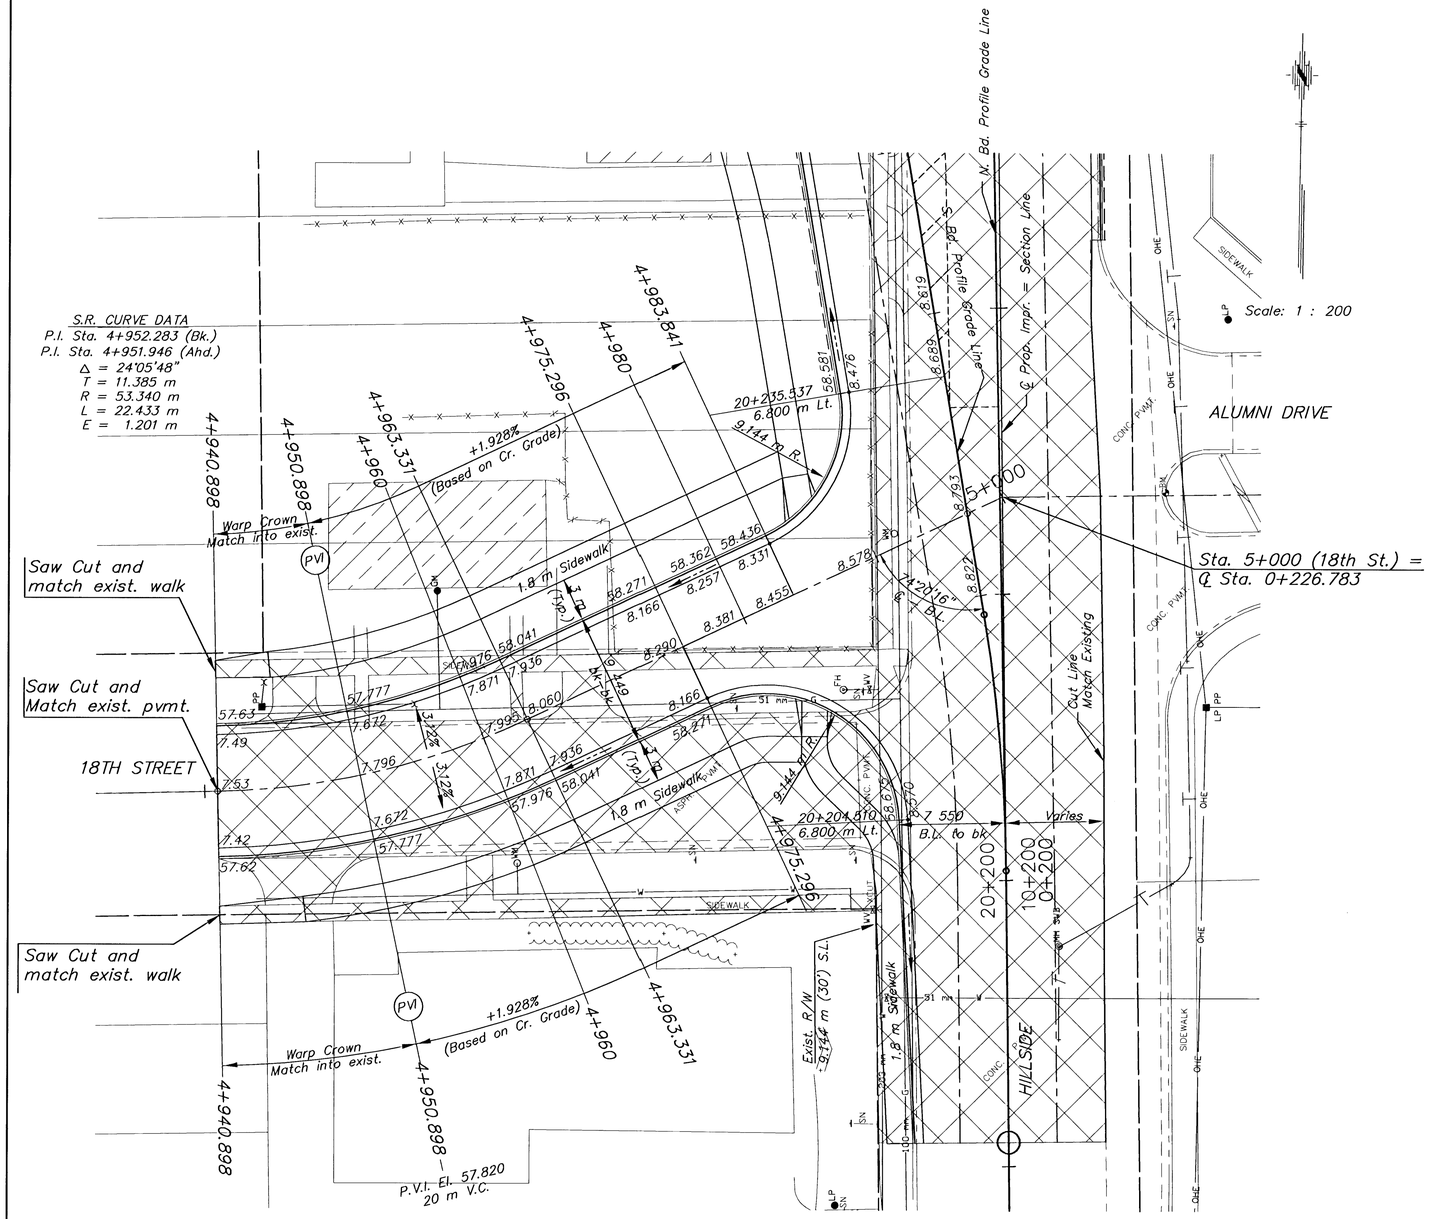

PLAN – HILLSIDE & 18TH STREET

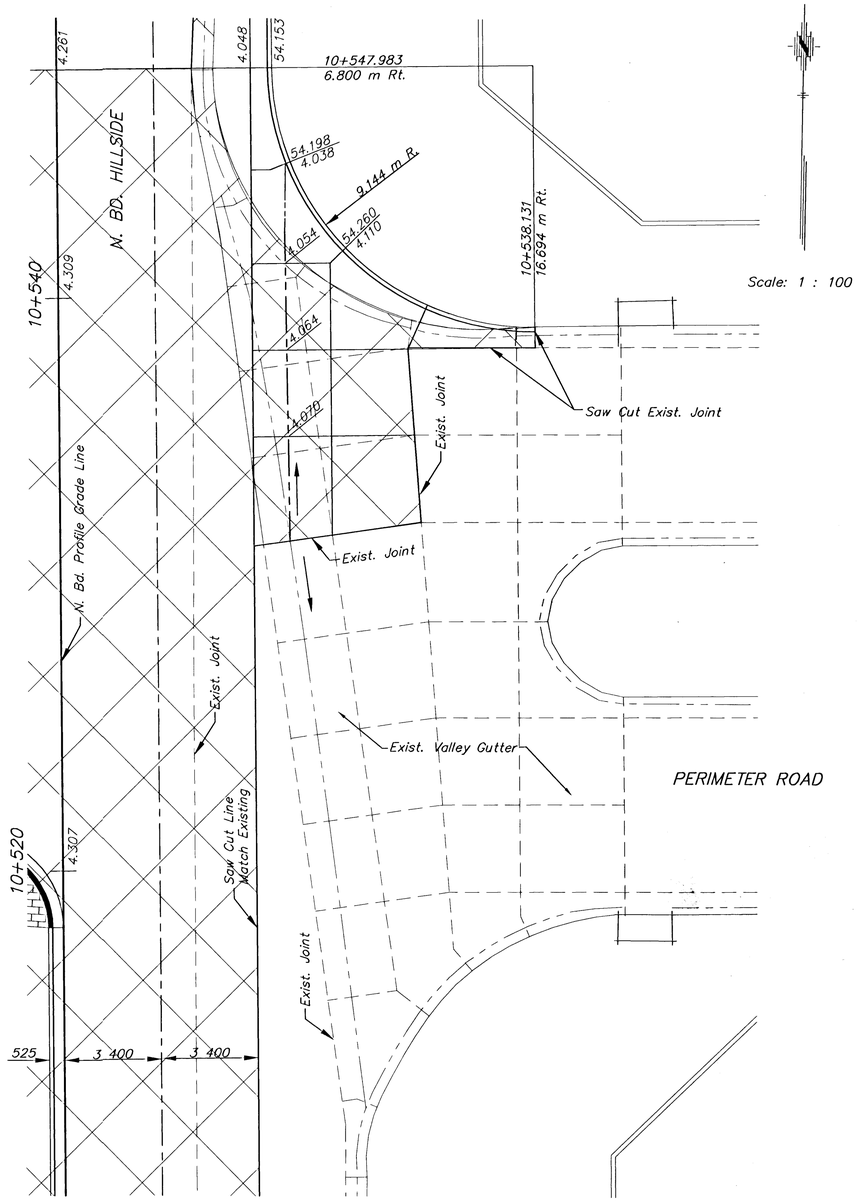

PLAN – HILLSIDE & PERIMETER ROAD

See Valley Gutter Detail Sh. No. 14 for additional information

LEGEND

Pavement Removal

Demolition backfill stabilization See Note on Sheet No. 2)

H:\CIVIL\01053\PAVE\01053PL5.DWG 04/30/03 04:09:16 PM CDT

INTERSECTION PLANS

PROJ. NO. 472-83537 SEDGWICK CO.

MKEC ENGINEERING CONSULTANTS, INC.
WICHITA, KANSAS

DESIGNED BY:	JRA	CHECKED BY:	JRA
DRAWN BY:	DPG	DATE: Jan. 2003	SHEET 11 OF 73