Hornecker Drive, Sta. 59+76.95=
Irving Street, Sta. 20+00.00
N 21014.49
E 18254.23

Construct 5" A.C. Pavement (3" Bit. Base) w/ 5" Reinforced Crushed Rock Subgrade.

12+72.13, 10' Lt.
Contractor shall Raise SS MH top from Existing Elevation of 132.33 to Proposed top of pavement Elevation of 133.18. Contractor shall verify elevations and notify Engineer of any discrepencies.

Contractor Shall Band 5 L.F. of 57"x38" CMMAC Pipe onto East End of Existing Pipe. Contractor Shall Regrade and reroute Ditch as necessary to Ensure Positive Drainge around Proposed 30' Street Radius to New Pipe Location.

Hornecker Drive & Lynndale St.
Platted CL Intersection of R/W
N 21424.44
E 18248.43

= Existing Gravel Surface
= Proposed Roadbed Widening (See Typical Section, Sheet No. 3)
= Existing Ditch Flow Line
= Proposed Ditch Flow Line

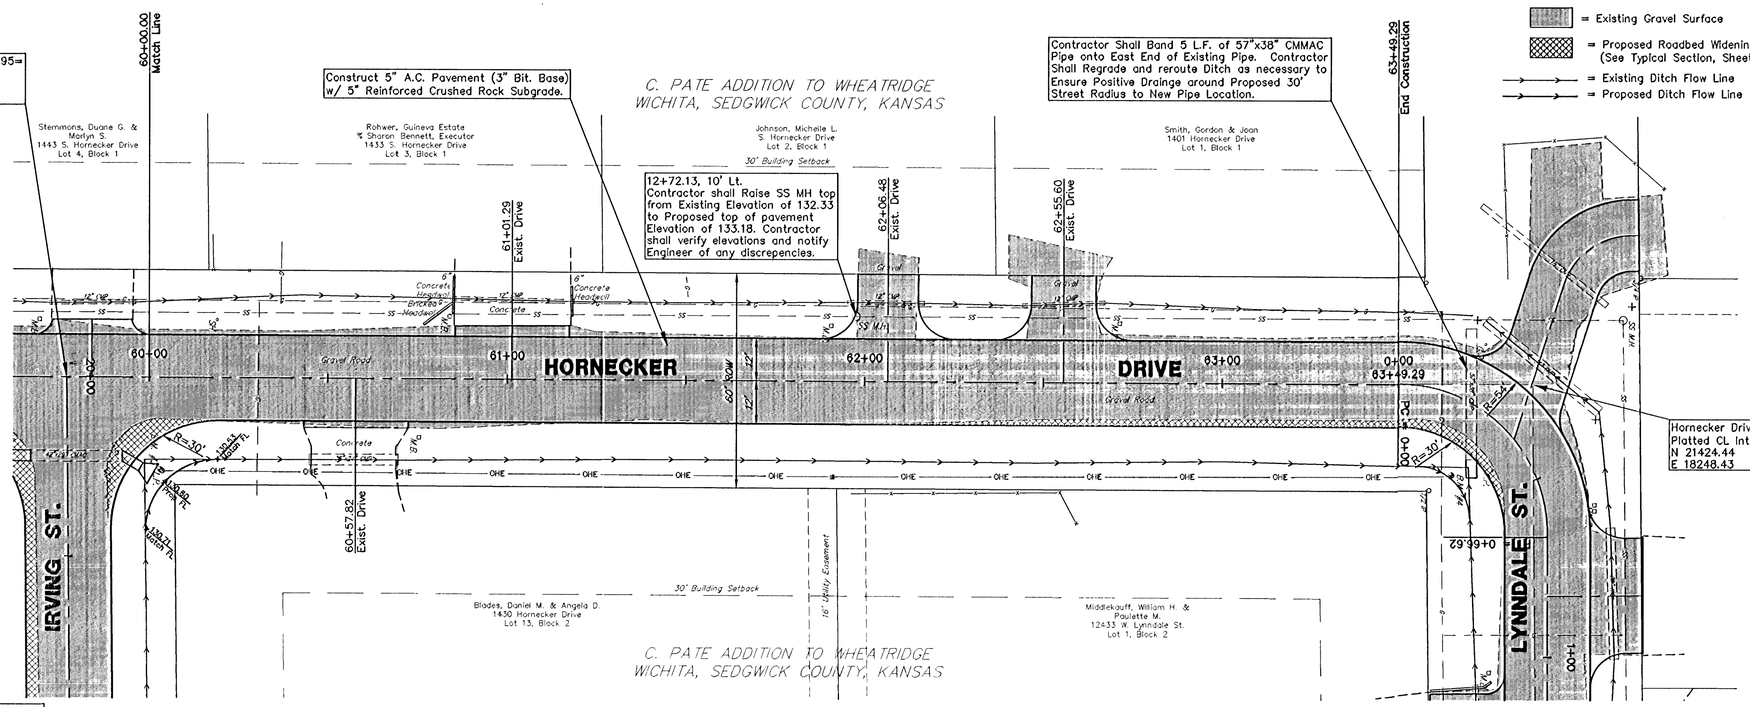

GRAPHIC SCALE
20 0 10 20 40
(IN FEET)
1 inch = 20 ft.

LEGEND

G = GAS MAIN
W = WATER MAIN
SS = SANITARY SEWER
SWS = STORM WATER SEWER
UGE = UNDER GROUND ELECTRIC
UGT = UNDER GROUND TELEPHONE

B.M. . . . . BENCH MARK
TELE. PED . . . . . TELEPHONE PEDESTAL
F.H. . . . . FIRE HYDRANT
. . . . . GUY ANCHOR
G.P. . . . . GUARD POST
. . . . . HIGH LINE POLE
L.P. . . . . LIGHT POLE
M.B. . . . . MAIL BOX
. . . . . POWER POLE
SH . . . . . SPRINKLER HEAD
. . . . . SIGN
WELL. . . . . WATER WELL
W.V. . . . . WATER VALVE
M.H. . . . . SANITARY SEWER MANHOLE

UTILITIES SHOWN REPRESENT THE BEST INFORMATION AVAILABLE FOR DESIGN. ADDITIONAL UTILITIES MAY BE PRESENT ON THIS PROJECT. THE CONTRACTOR SHALL BE RESPONSIBLE FOR DETERMINING THE EXACT LOCATION, DEPTH AND SIZE OF ALL UNDERGROUND UTILITIES PRIOR TO CONSTRUCTION. THE CONTRACTOR SHALL BE LIABLE FOR ANY DAMAGE CAUSED BY THE FAILURE TO DO SO.

PC=Beginning of Curve
PT=Curve/Tangent Intersect
PRC=Reverse Curve/Curve Intersect
PCC=Compound Curve/Curve Intersect

SURVEY DISCLAIMER:
TOPOGRAPHIC SURVEY AND CONTOUR MAP USED IN PREPARING PLANS WAS PROVIDED BY SAVOY COMPANY, P.A., 535 S. EMPORIA, SUITE 104, WCHITA, KS. ENGINEER DOES NOT GUARANTEE SURVEY ELEVATIONS FOR ACCURACY. CONTRACTOR SHALL VERIFY ELEVATIONS AND NOTIFY ENGINEER OF ANY DISCREPANCIES.

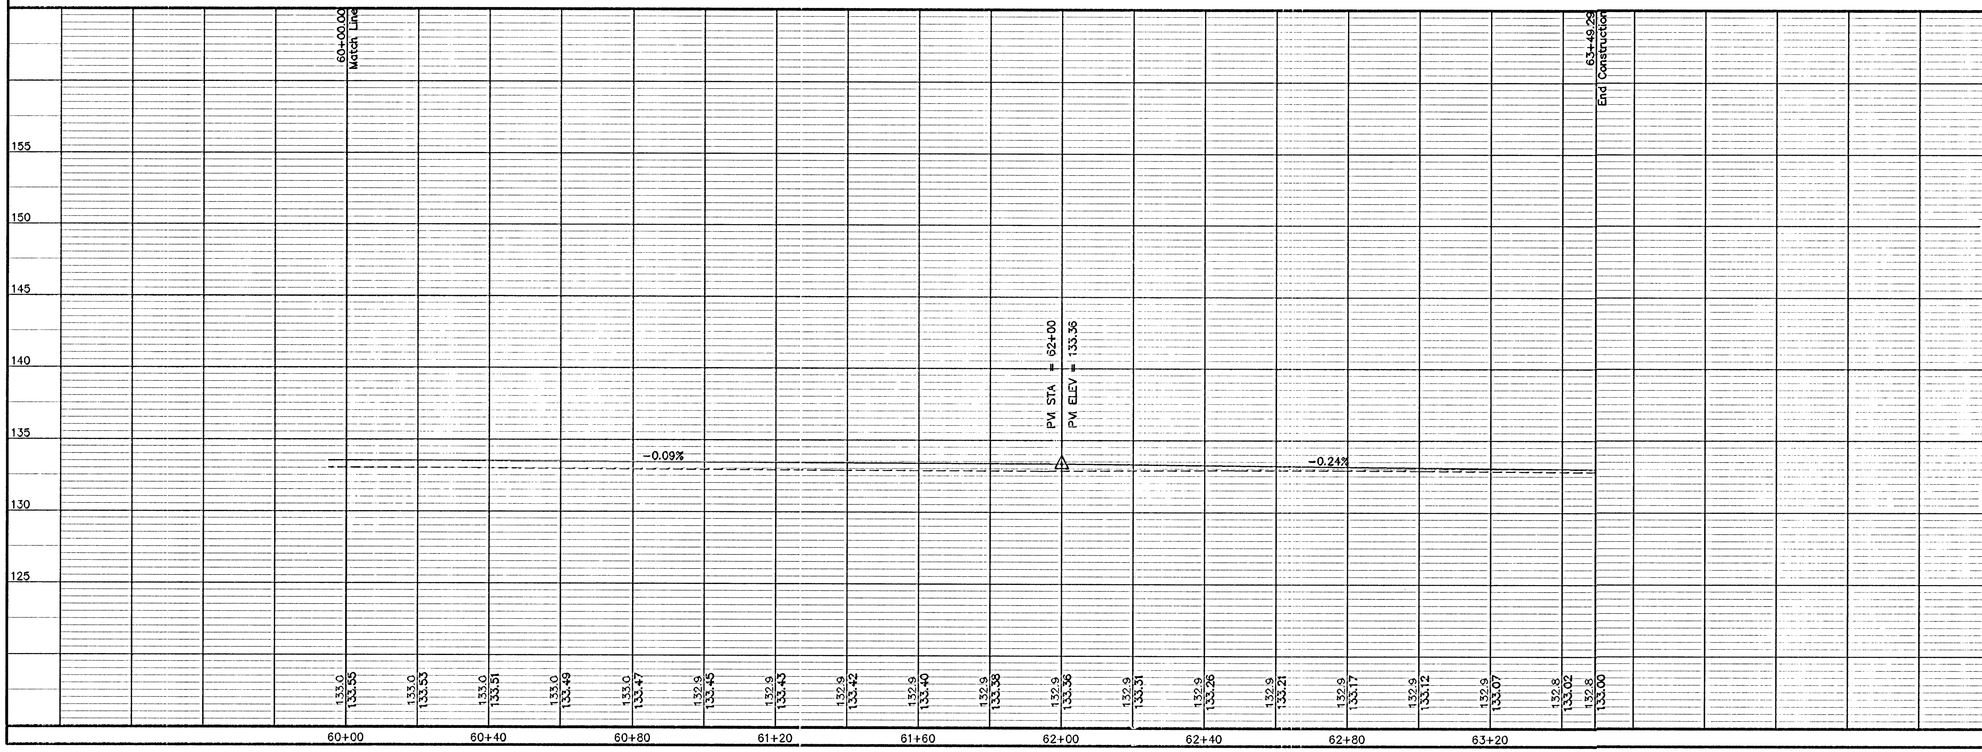

PAVING PLANS FOR
HORNECKER DRIVE
WICHITA, SEDGWICK COUNTY, KANSAS
CED PROJ. NO.: 20030988

CERTIFIED ENGINEERING DESIGN, P.A.
810 WEST DOUGLAS, SUITE C
WICHITA, KANSAS 67203
PH.(316)262-8808 FAX.(316)262-1669

DESIGNED: HDF	SCALE: 1"=20'	SHEET 15
DRAWN: CKW	DATE: 6/03	
CHECKED: HDF	CED FILE: Wheat-Base.dwg	TOTAL 43