BENCHMARKS:
BM #1: "□" with cross on curb inlet near the SE corner of Lot 8, Block 4, Cheryl's Hollow 2nd Addition.
Elev. = 1364.97 (NAVD 88).

BM #2: "□" with cross on curb inlet near the SE corner of Lot 9, Block 10, Cheryl's Hollow 2nd Addition.
Elev. = 1363.50 (NAVD 88).

Baseline = CL Bellick

This sheet is all in Phase 3.

20 0 20
Scale: 1" = 20'
• = Iron

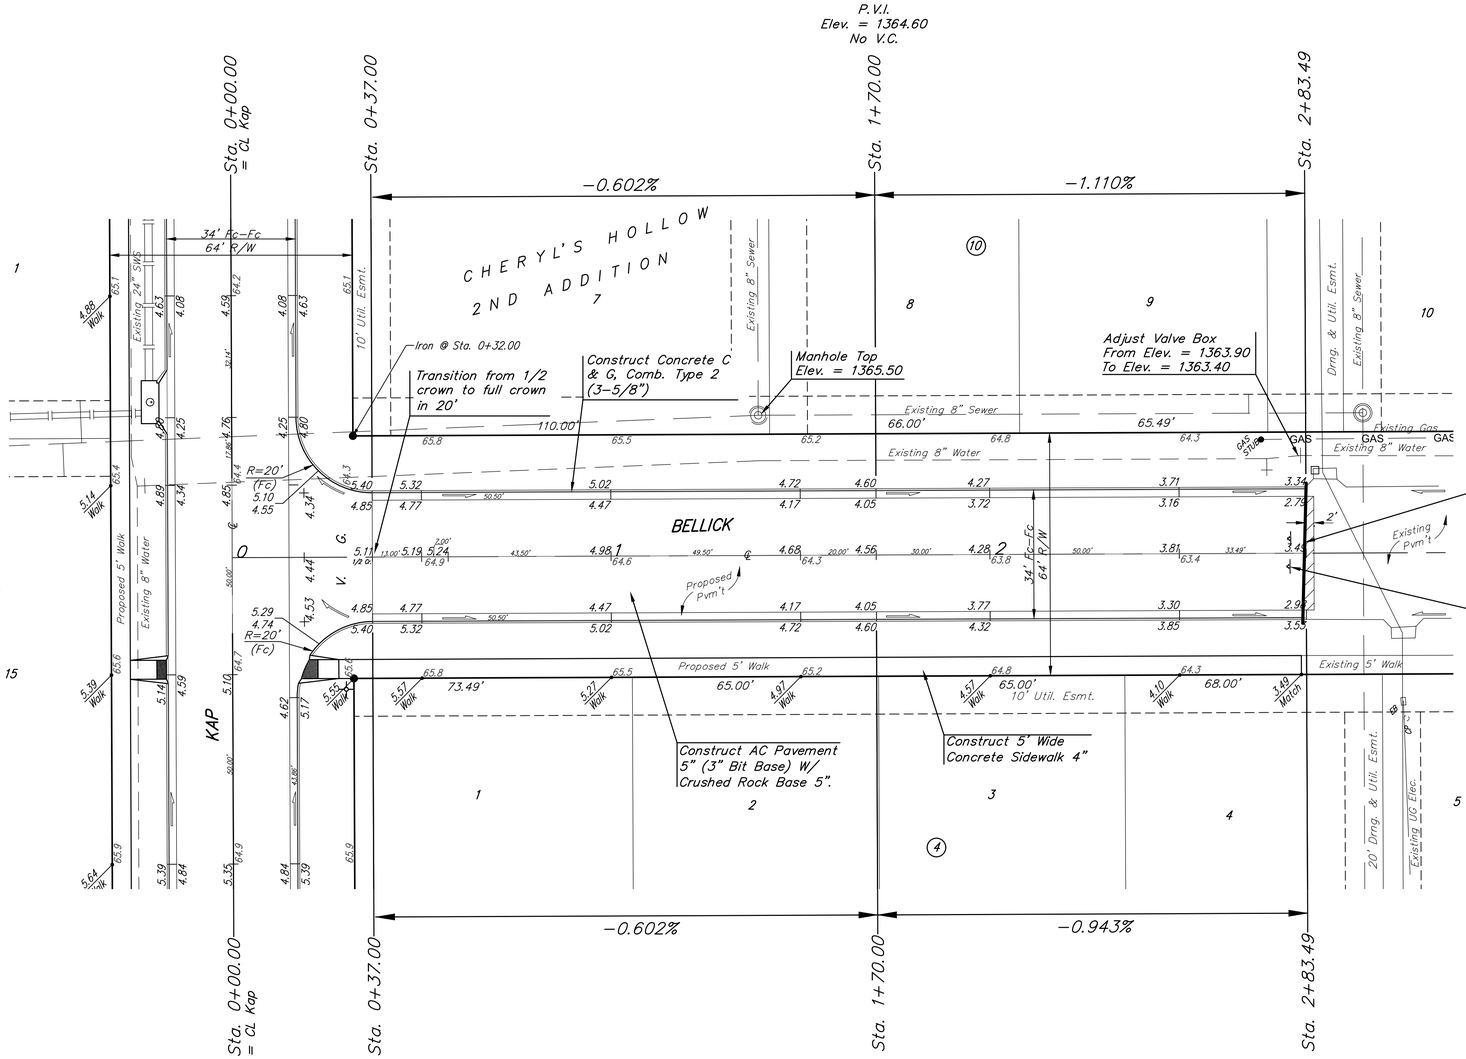

Sta 2+83.49, End construction of AC Pavement 5" (3" Bit Base) W/ Crushed Rock Base 5" and 5' Wide Concrete Sidewalk 4". Sawcut, remove and replace existing surface course as indicated. Sawcut existing asphalt to full depth at Sta. 2+83.49 to create neat asphalt construction joint.

Sta 2+81.49, 4' Lt.&Rt. Remove type 1 barricade w/ E.O.R. marker. To be included in bid item "Site Clearing"

NOTE: ROLL TYPE CURB & GUTTER (TYPE 2) TO BE CONSTRUCTED ON THE PAVEMENT SHOWN ON THIS SHEET. TOP OF CURB ELEVATIONS ARE GIVEN FOR FULL HEIGHT CURB (TYPE 4).

Baughman Company, P.A.
315 Ellis St. Wellsville, KS 66092 P 913.623.2277 F 913.623.0149
Kansas City Metro Area 913.837.3000 Missouri 816.322.4474
Drawn: BMW Trained: MJS Approved: Date: 08.20
Baughman

CHERYL'S HOLLOW 2ND ADD. Ph. 3&4
BELLICK
STREET IMPROVEMENTS

REVISIONS

SHEET 11
OF 36