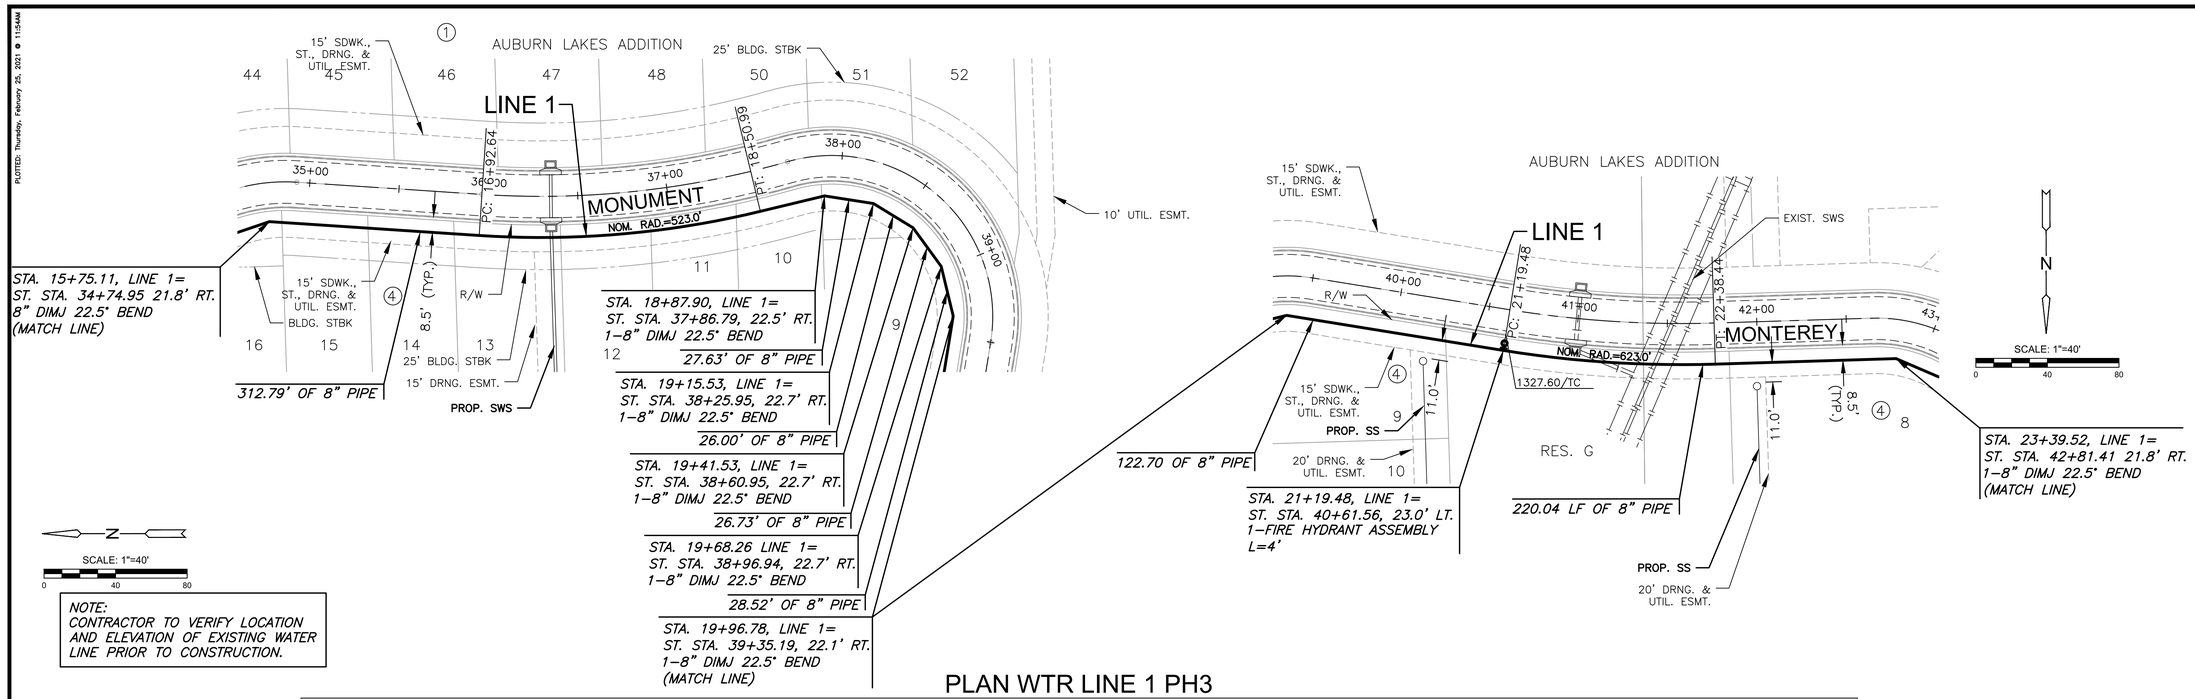

PLAN WTR LINE 1 PH3

PROFILE WTR LINE 1 PH3

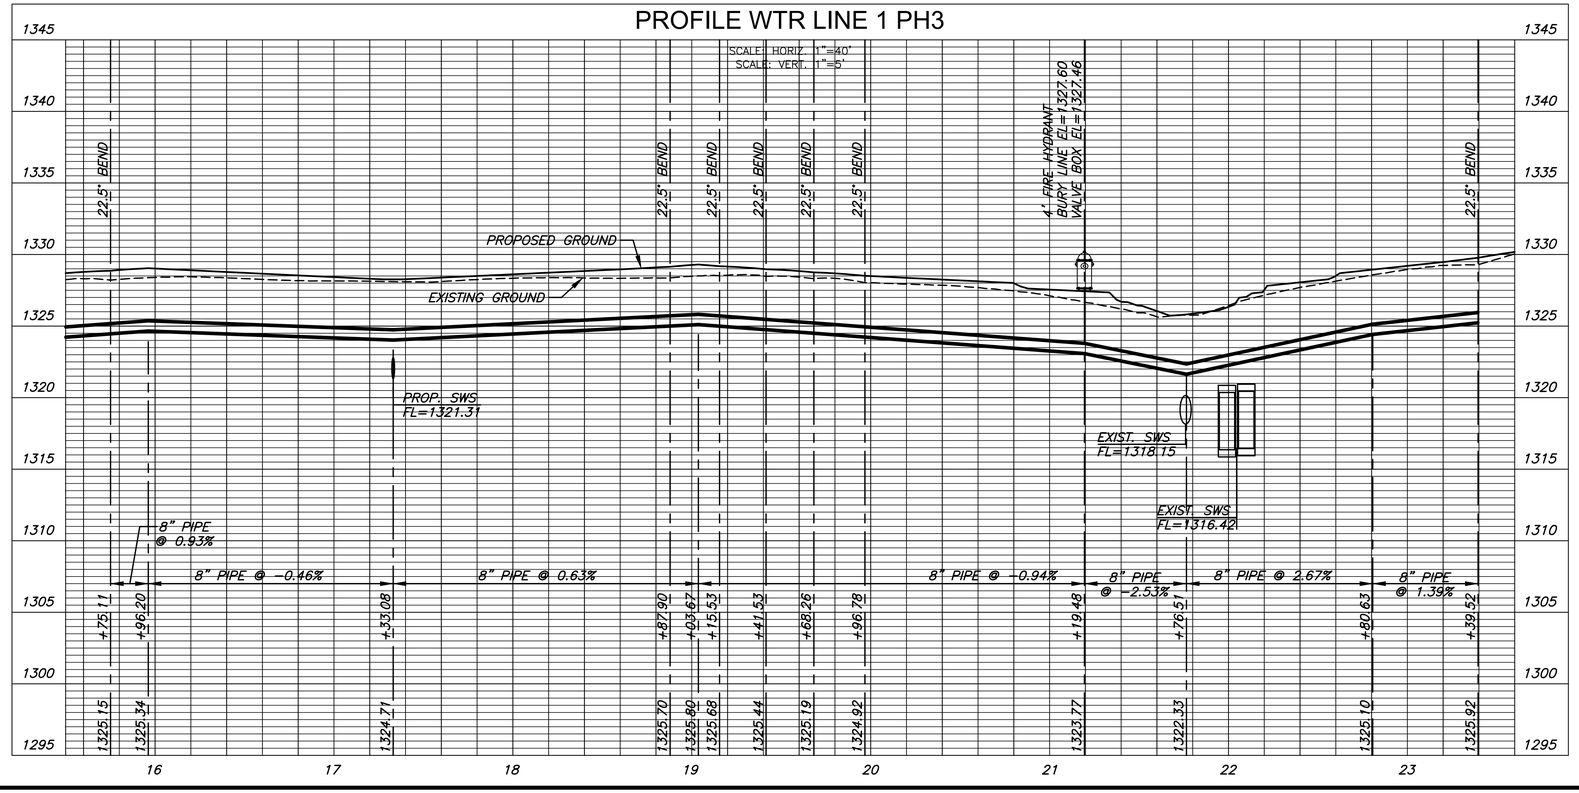

MKEC
Wichita, KS • 316-684-9600

WATER DISTRIBUTION PLANS FOR

AUBURN LAKES ADDITION

PHAS E3

©2021
MKEC Engineering
All Rights Reserved
www.mkec.com
These drawings and their contents, including, but not limited to, all concepts, designs, & ideas are the exclusive property of MKEC Engineering (MKEC), and may not be used or reproduced in any way without the express consent of MKEC.

LINE 1 CONT.

PROJECT NO.	448-2020-033943
DATE	FEB. 2021
SCALE	1"=40'

DESIGNED	DRAWN	CHECKED
DFL	CRM	SLF

NO.	REVISION	DATE

STEVEN L. FRANK LICENSED 2373 02/26/2021 KANSAS PROFESSIONAL ENGINEER

SHEET NO.

04 OF 14

PLOTTED: Thursday, February 25, 2021 @ 11:54AM

J:\PROJECTS\2016\16\91021_PERFECTION_AUBURN_LAKES_-16221 CAD\SHTS\05 CIVIL\WTR\PHASE 3\16221-05-3201.DWG