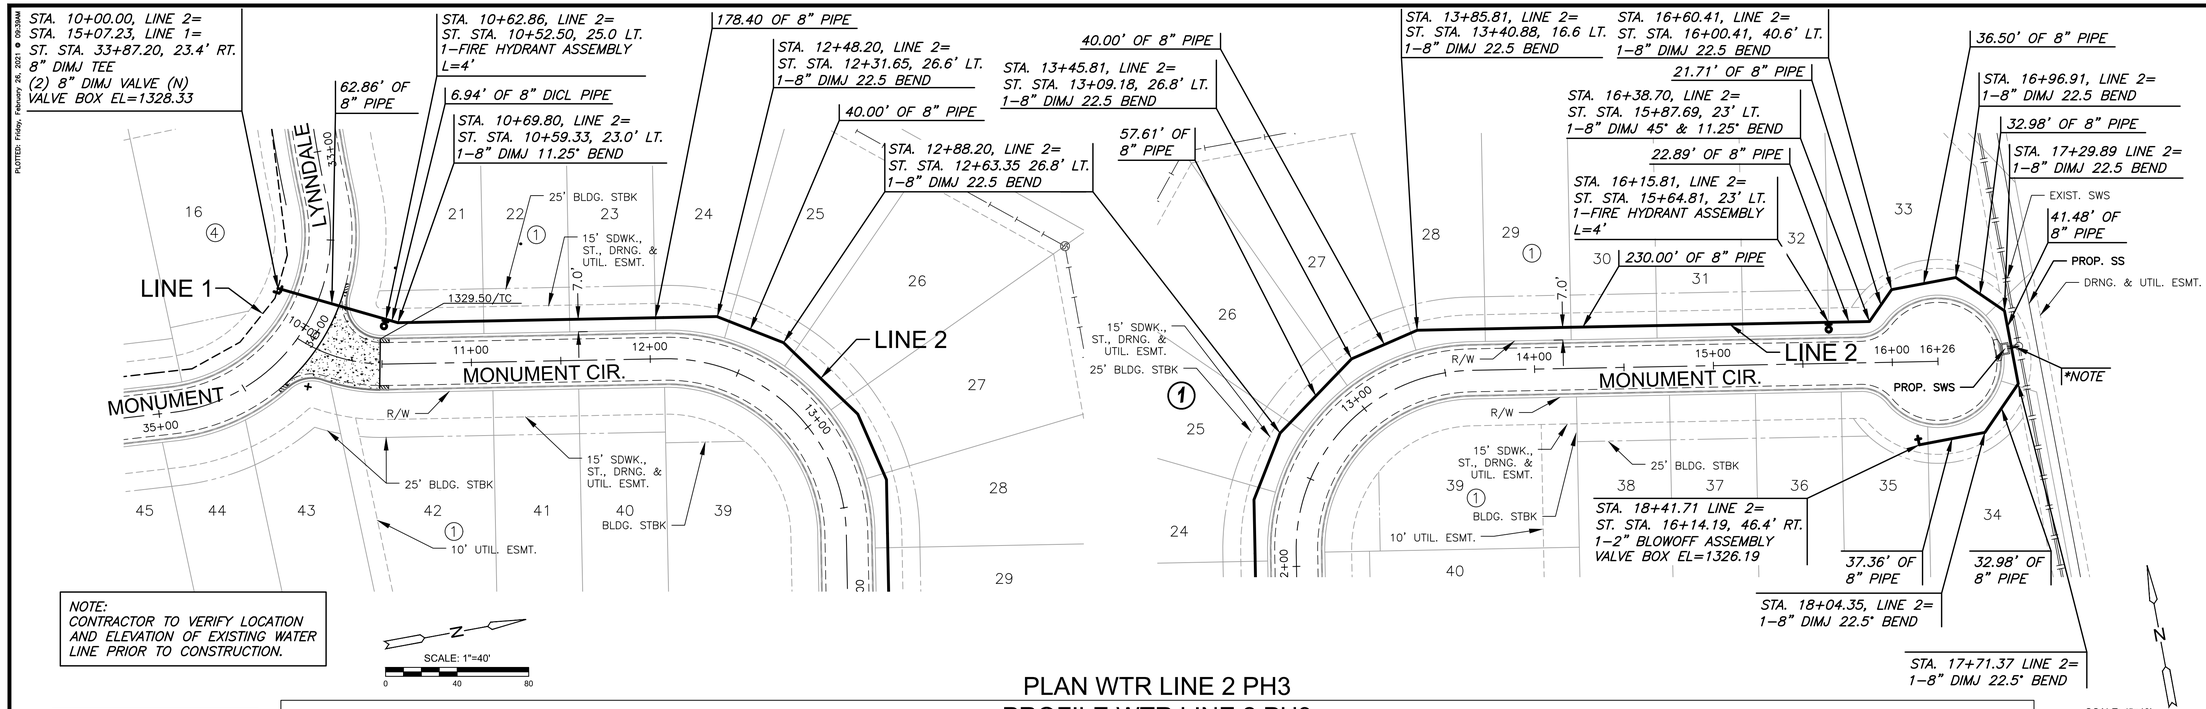

NOTE:
CONTRACTOR TO VERIFY LOCATION AND ELEVATION OF EXISTING WATER LINE PRIOR TO CONSTRUCTION.

PLAN WTR LINE 2 PH3

*NOTE:
ADD. ALT. #1
CORE EXIST. SWSMH(W) & INSTALL 8 LF OF 12" RCP. FL IN=1320.13, INSTALL STUB @ 0.5%. ABANDONED EXIST. STUB IN PLACE

PROFILE WTR LINE 2 PH3

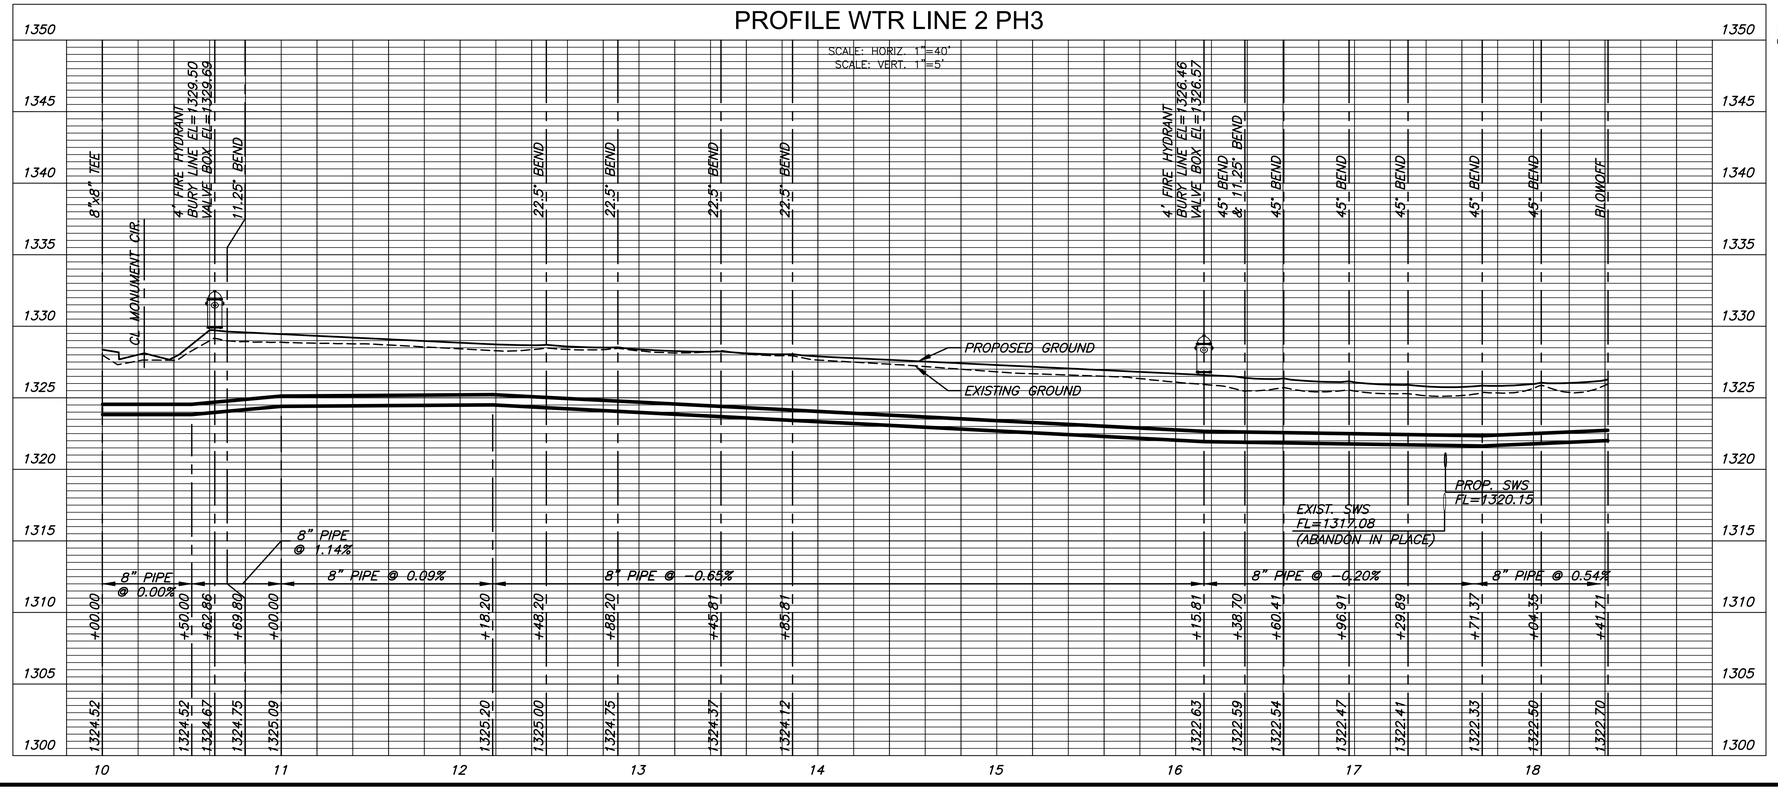

MKEC
Wichita, KS • 316-684-9600

WATER DISTRIBUTION PLANS FOR

AUBURN LAKES ADDITION

PHAS E3

©2021
MKEC Engineering
All Rights Reserved
www.mkec.com
These drawings and their contents, including, but not limited to, all concepts, designs, & ideas are the exclusive property of MKEC Engineering (MKEC), and may not be used or reproduced in any way without the express consent of MKEC.

LINE 2

PROJECT NO.	448-2020-033943
DATE	FEB. 2021
SCALE	1"=40'

DESIGNED	DRAWN	CHECKED
DFL	CRM	SLF

NO.	REVISION	DATE

STEVEN L. FRANK
LICENSED
23731
02/26/2021
KANSAS
PROFESSIONAL ENGINEER

SHEET NO.
06 OF 14

PLOTTED: Friday, February 26, 2021 @ 09:39AM

J:\PROJECTS\2016\160101221_PERFECTION_AUBURN_LAKES_16221 CAD\SHTS\05 CIVIL\WTR\PHASE 3\16221-05-3203.DWG