BENCHMARKS:
City of Wichita Disc at Southwest Corner of 135th St. W. & 13th St. N
30.00'± S. of ℄
35.00'± W. of ℄
Elev. = 1355.65 NGVD29

Small Railroad Spike in 2nd HLP W. of 135th St. W. on South Side of 13th St. N., (N. Face of HLP).
Elev. = 1359.50 NGVD29

Small Railroad Spike in 4th HLP W. of 135th St. W. on South Side of 13th St. N., (N. Face of HLP).
Elev. = 1366.64 NGVD29

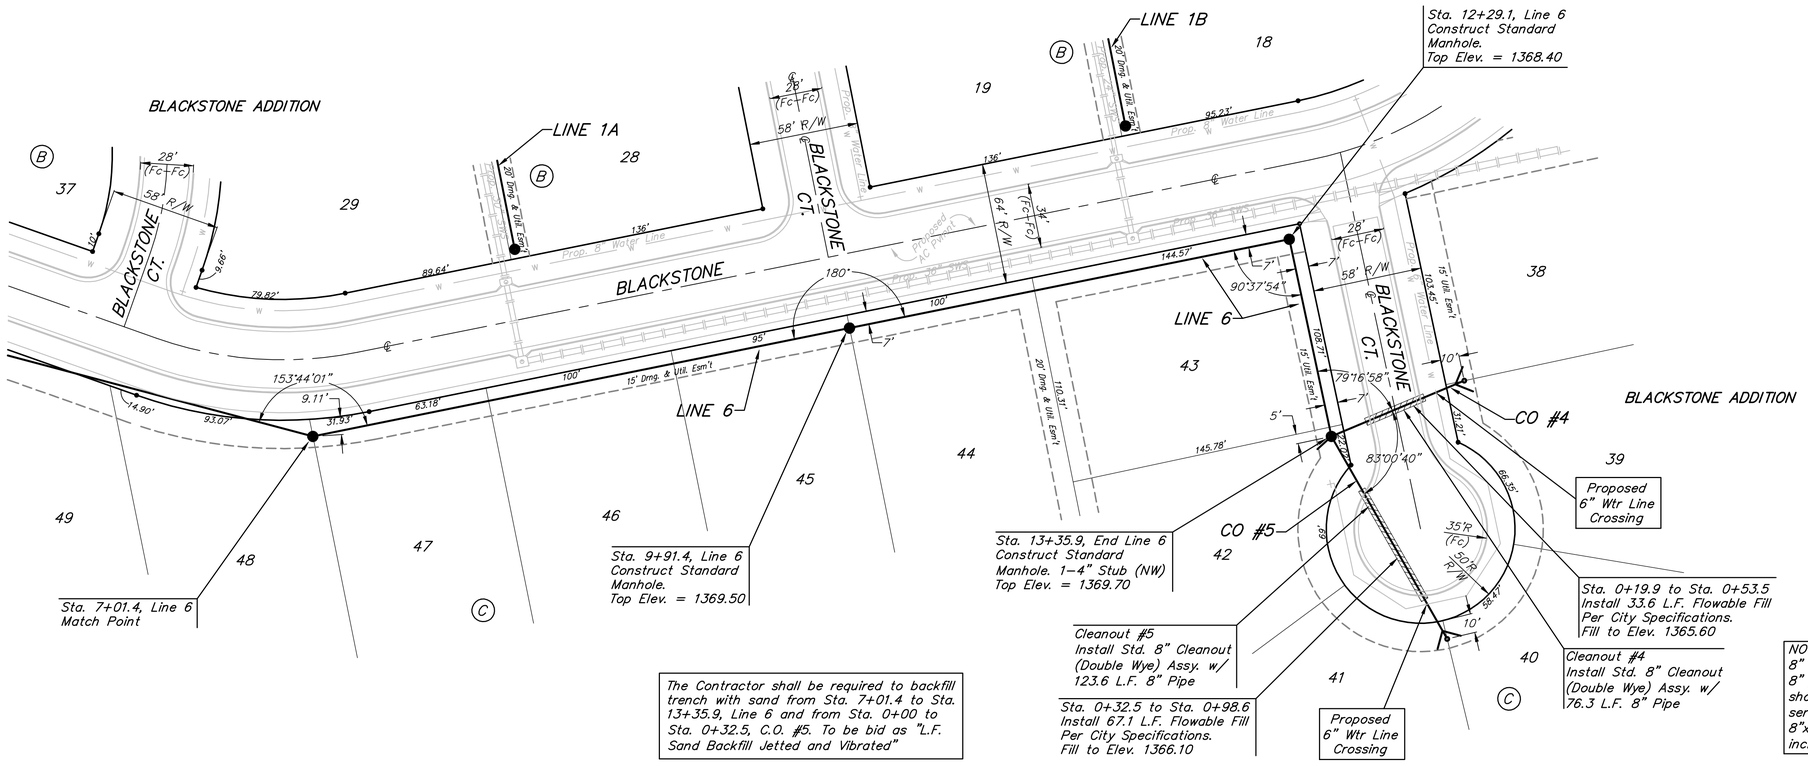

The Contractor shall be required to backfill trench with sand from Sta. 7+01.4 to Sta. 13+35.9, Line 6 and from Sta. 0+00 to Sta. 0+32.5, C.O. #5. To be bid as "L.F. Sand Backfill Jetted and Vibrated"

SCALE:
1" = 40' HORIZONTAL
1" = 5' VERTICAL
• = IRON

NOTE:
8" cleanout assy. shall be bid per each. 8" pipe from manhole to cleanout riser shall be bid as L.F. 8" pipe. Each 4" service line shall extend 5' from the 8"x4" double wye fitting. This shall be incidental to the 8" cleanout.

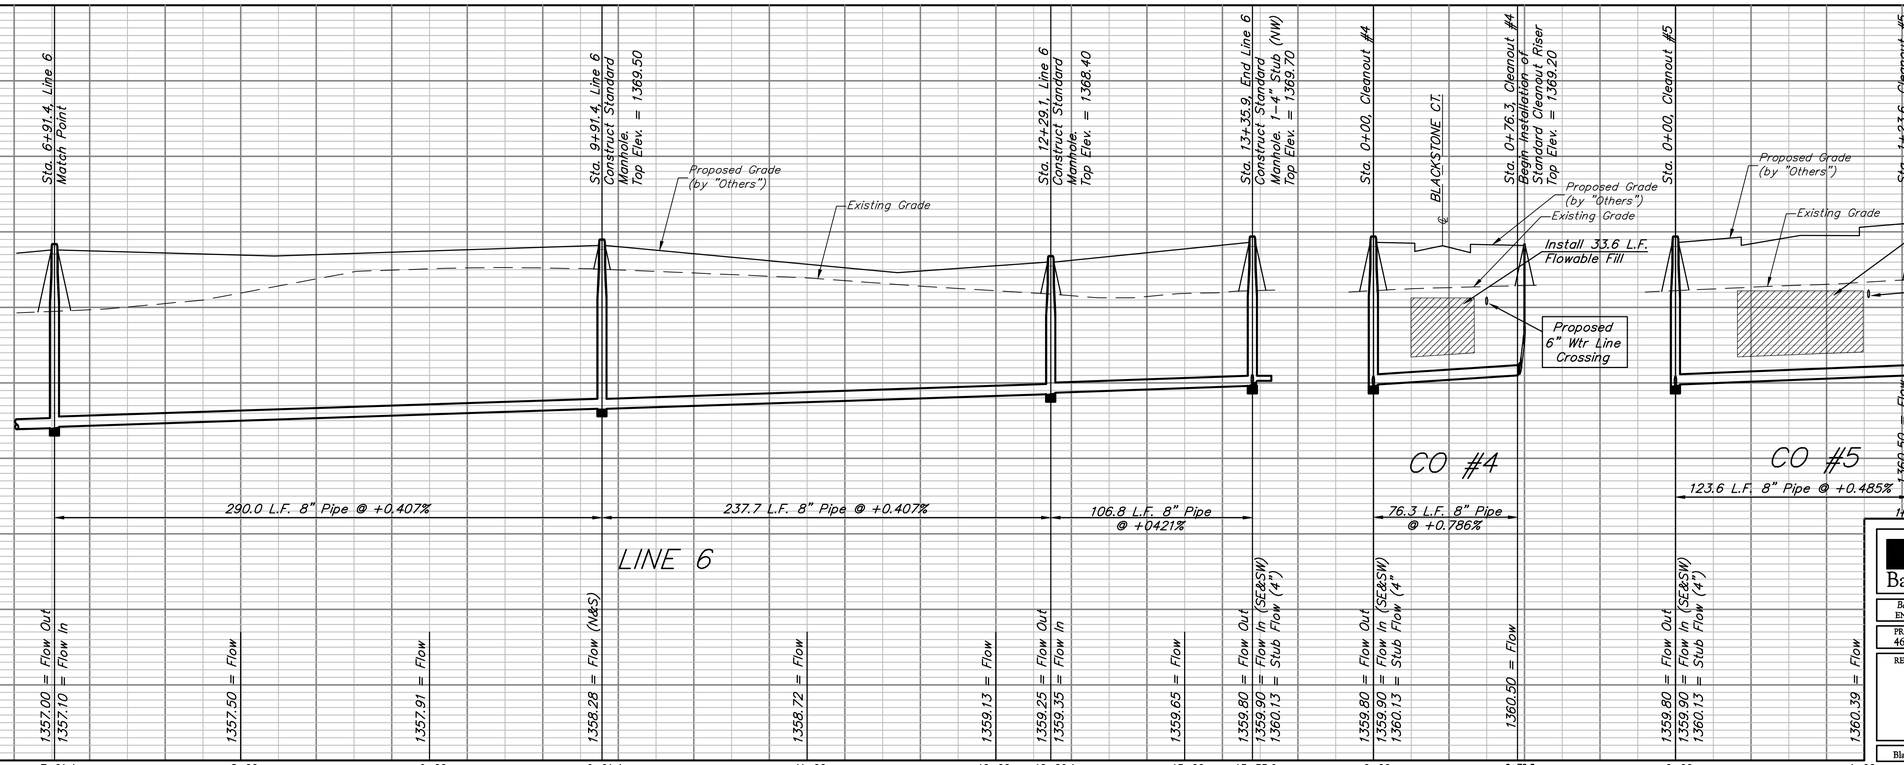

Baughman

Blackstone Addition
LINE 6 & Clean Out #4 & #5
Sanitary Sewer Improvements

Baughman Company, P.A. 315 Ellis St. Wichita, KS 67211 P 316-262-7271 F 316-262-0149
ENGINEERING | SURVEYING | PLANNING | LANDSCAPE ARCHITECTURE

PROJECT NUMBER 468-84170
DESIGN NBW/JAK
DRAWN JAK
APPROVED
DATE 6/05/07
REVISIONS:
SCALE NOTED
SHEET **15** OF **28**

Blackstone\SS14
0608-E613