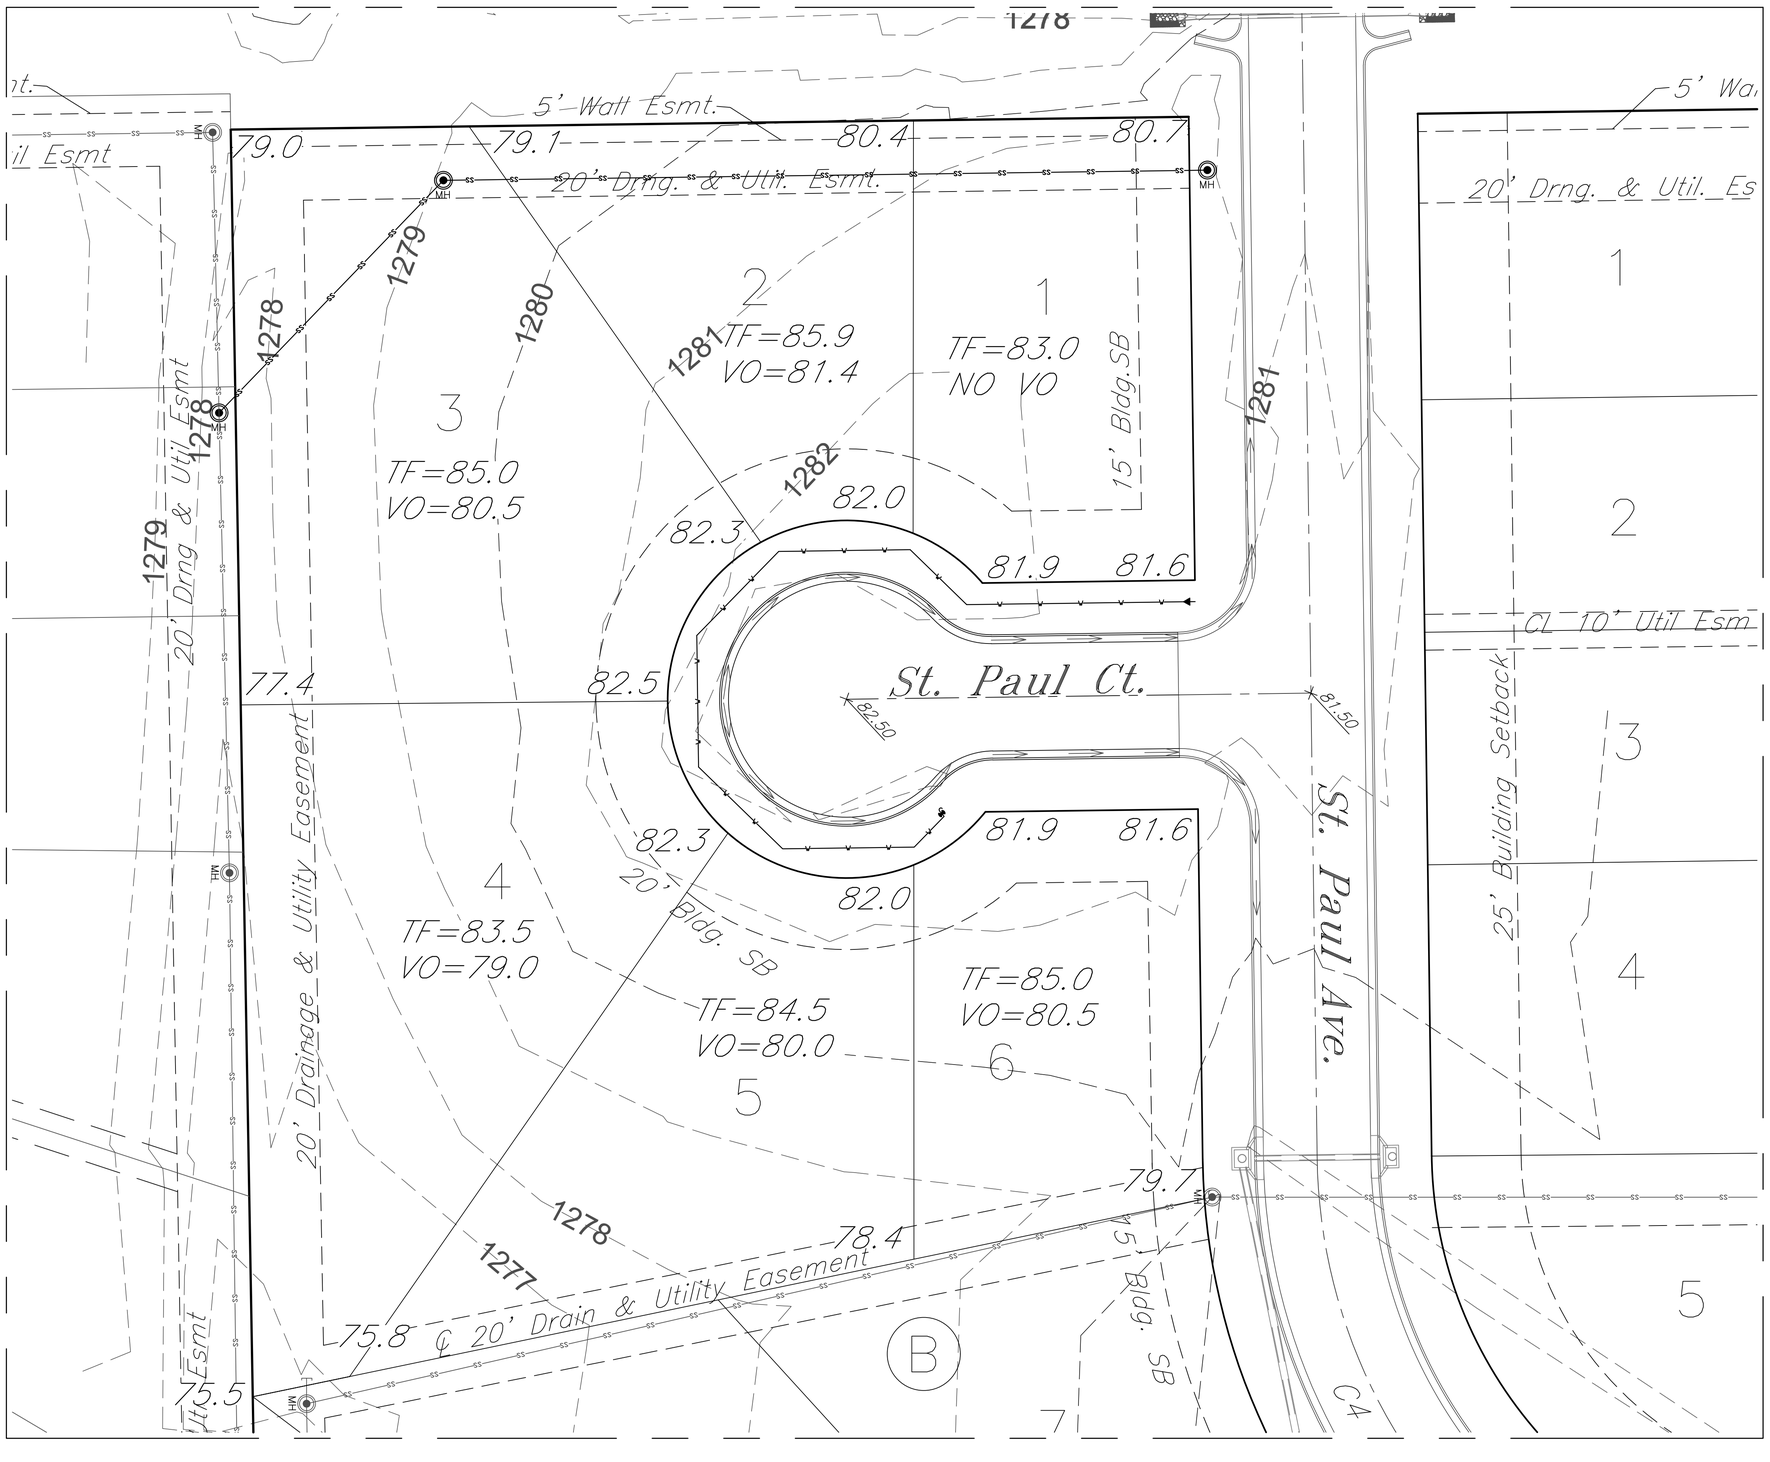

THIS SHEET HAS BEEN SIGNED, SEALED AND DATED DIGITALLY

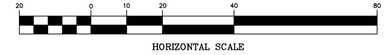

HORIZONTAL SCALE
(IN FEET)
1 inch = 20 ft.

Fox Run Addition (Phase II)

Lot Grading Plan

Wichita, Kansas

KEMILLER ENGINEERING PA
117 E. Lewis, Wichita, KS 67202 (316)264-0242

PROJECT NUMBER			
KEM NO. 20061	FILE	DATE 10/2020	SHEET 7.1
DESIGN ME	DRAWN ZS	REVISED 02/16/2021	

February 16, 2021