PLOTTED: Monday, March 22, 2021 @ 09:25AM

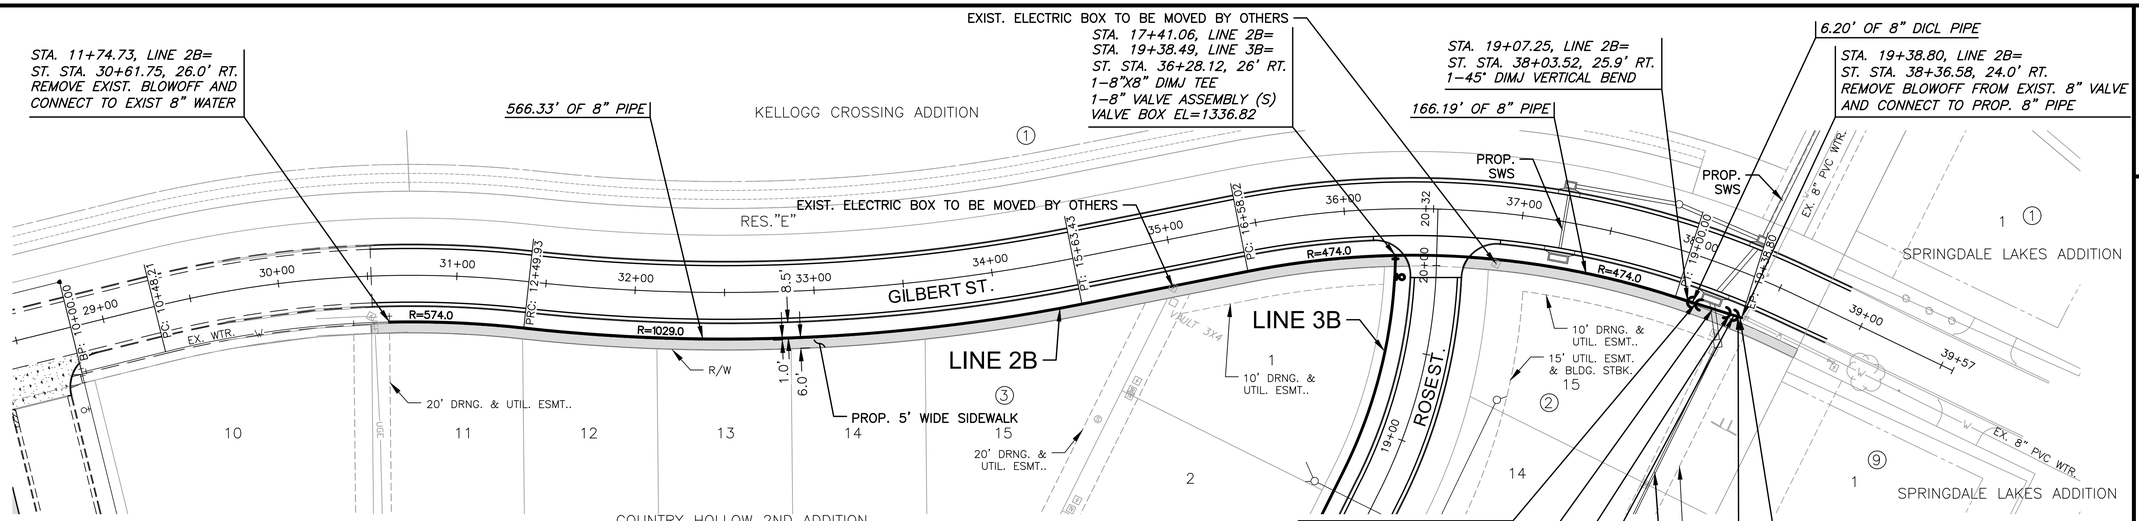

NOTE:
CONTRACTOR TO VERIFY LOCATION AND ELEVATION OF EXISTING WATER LINE PRIOR TO CONSTRUCTION.

CURTIS RYAN MADER LICENSED 28010 KANSAS PROFESSIONAL ENGINEER

PLAN LINE 2B

PROFILE LINE 2B

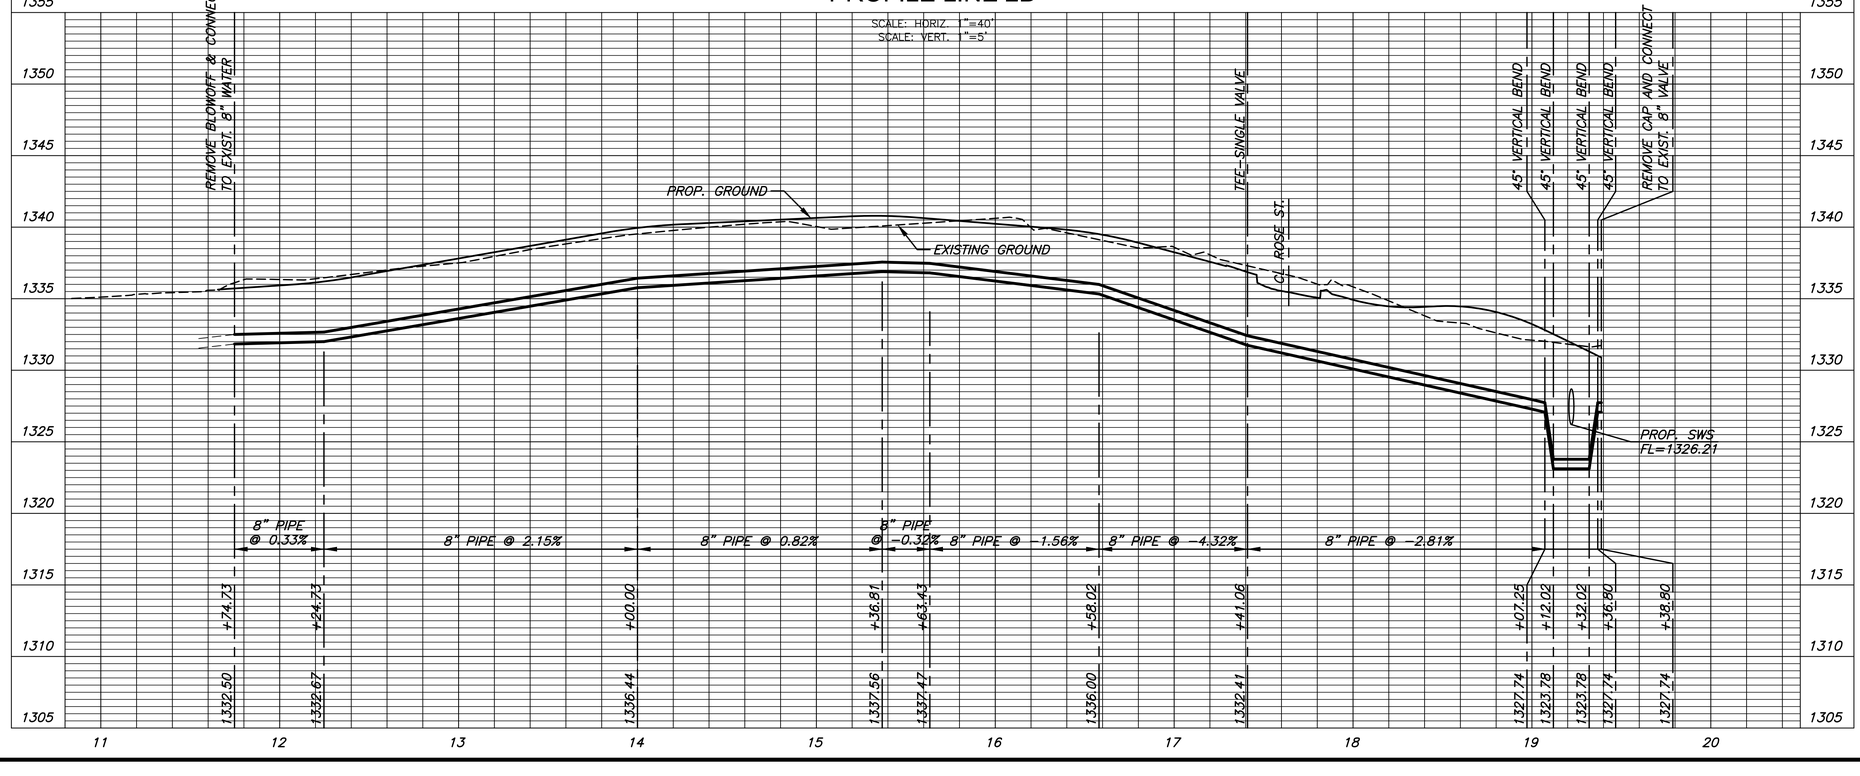

J:\PROJECTS\2018\18910519_COUNTRY HOLLOW 2ND_18519 CAD\SHTS\05 CIVIL\WTR\PH 2\18519-05-3200.DWG

MKEC
Wichita, KS • 316-684-9600

COUNTRY HOLLOW 2ND ADDITION

WATER PLANS TO SERVE

PHASE 2

©2021
MKEC Engineering
All Rights Reserved
www.mkec.com
These drawings and their contents, including, but not limited to, all concepts, designs, & ideas are the exclusive property of MKEC Engineering (MKEC), and may not be used or reproduced in any way without the express consent of MKEC.

LINE 2B

PROJECT NO.	448-90155
DATE	MAR. 2021
SCALE	1"=40'

DESIGNED	DRAWN	CHECKED
CRM	CRM	DFL

NO.	REVISION	DATE

SHEET NO.
03 OF 11