SHEET NO.	TOTAL SHEETS
C79	131

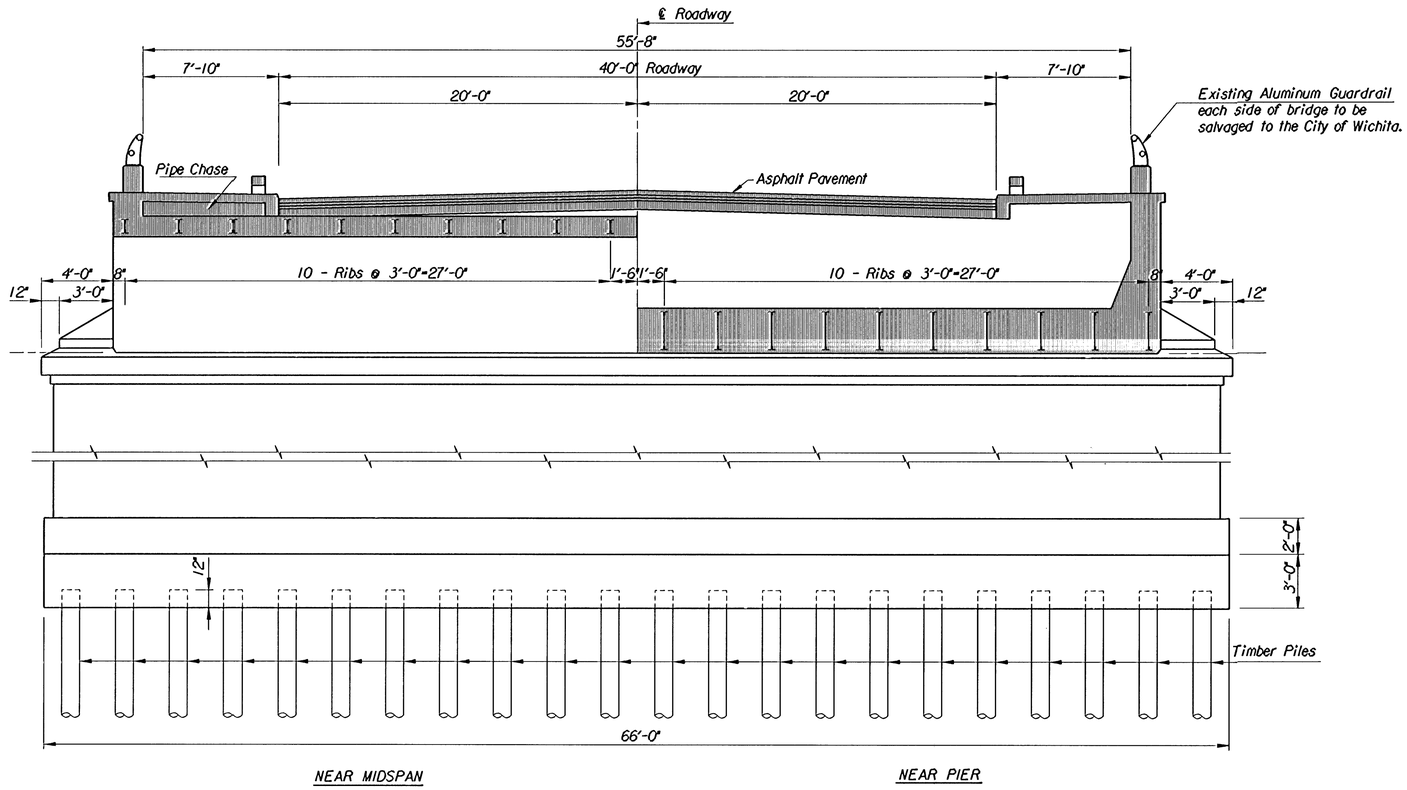

TYPICAL ELEVATION

Note:
Existing pipe poles and cables for seasonal lighting to be salvaged to the City of Wichita.

No.	Revisions	By	Date
1			

CITY OF WICHITA, KANSAS
MICHAEL E. LINDEBAK, P.E.-CITY ENGINEER
DOUGLAS AVENUE BRIDGE
OVER ARKANSAS RIVER
EXISTING BRIDGE SECTION

CITY OF WICHITA PROJECT NO. 472-82721

PROFESSIONAL ENGINEERING CONSULTANTS, P.A.
ENGINEERS
WICHITA, KANSAS

Designed by	R.A.S.	Checked by	R.A.S.		
Drawn by	J.G.P.	Date	Sept. 1997	Job No.	95088-4

i:/1995/95088/douglas/existsecdgn
Drawn by: jgp
Plotted by: will 8-26-97