SHEET NO.	TOTAL SHEETS
A12	131

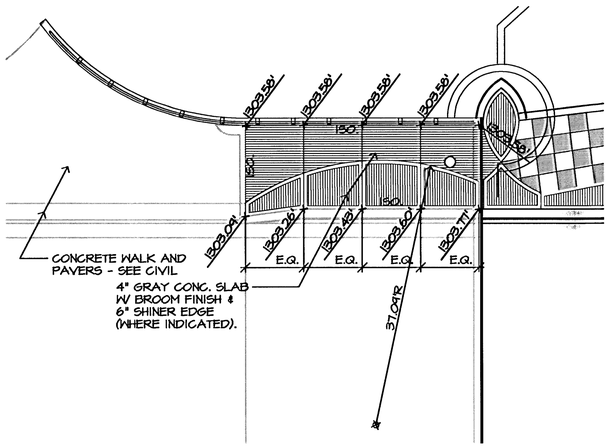

A PAVING PLAN - NORTHWEST

0' 5' 10' 1"=10'-0"

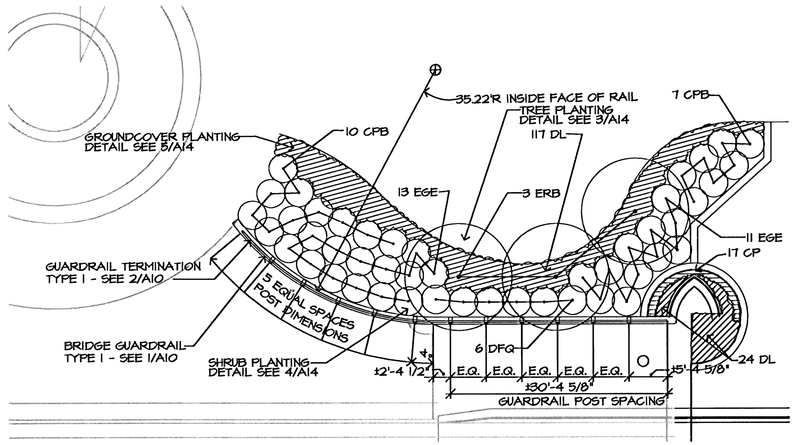

B ARCH. & LANDSCAPE PLAN - NORTHWEST

0' 5' 10' 1"=10'-0"

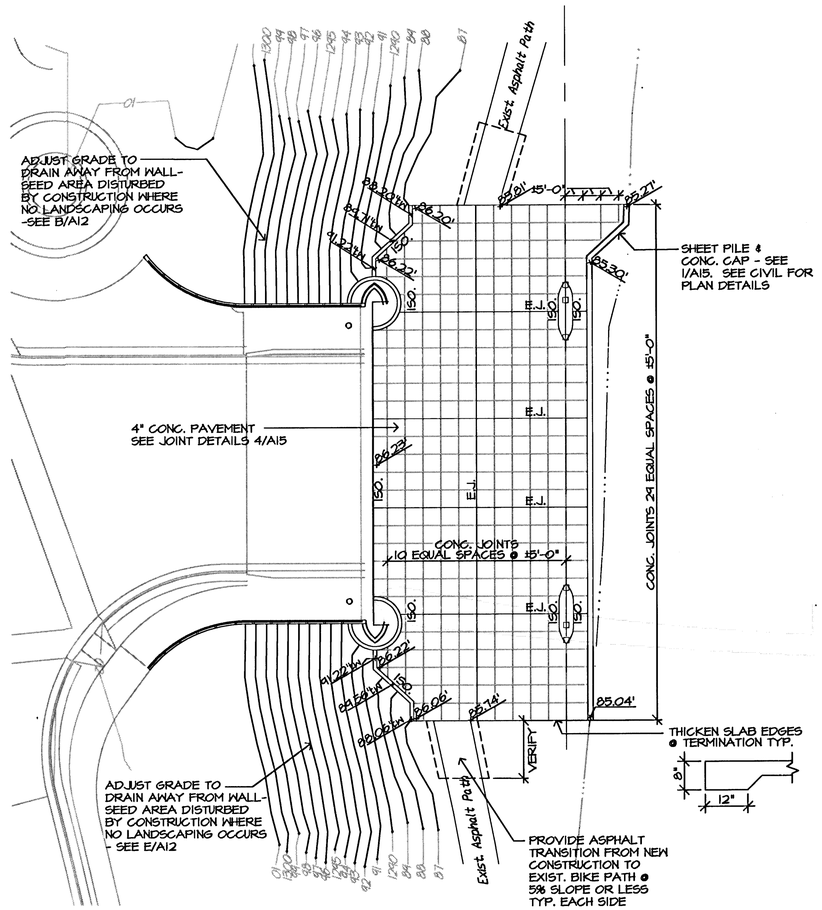

C LAYOUT / PAVING PLAN WEST ABUTMENT

0' 10' 20' 1"=20'-0"

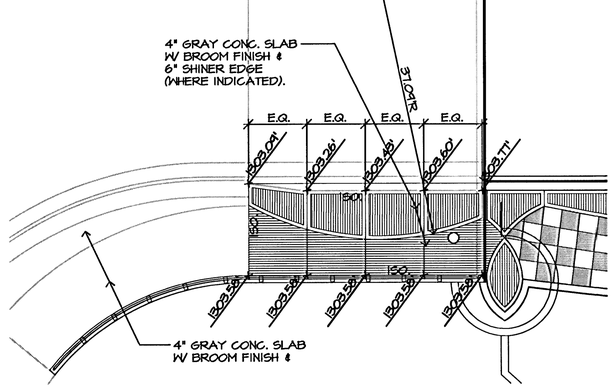

D PAVING PLAN - SOUTHWEST

0' 5' 10' 1"=10'-0"

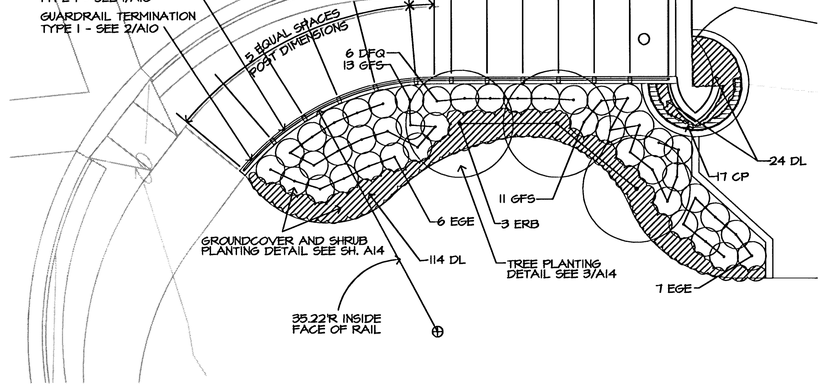

E ARCH. & LANDSCAPE PLAN - SOUTHWEST

0' 5' 10' 1"=10'-0"

MASTER PROJECT PLANT LIST					
KEY	QTY.	COMMON NAME	BOTANICAL NAME	SIZE	CONDITION
SMALL TO LARGE DECIDUOUS TREES					
ERB	7	EASTERN REDBUD	Cercis canadensis	2" cal.	Balled-in-Burlap
CP	3	CHINESE PISTACHE	Pistacia chinensis	2" to 2 1/2" cal.	Balled-in-Burlap
SMALL TO MEDIUM DECIDUOUS SHRUBS					
CPB	29	CRIMSON PIGMY BARBERRY	Berberis thunbergi 'nana'	2 gal.	Container
DFQ	28	DWARF FLOWERING QUINCE	Chaenomoles japonica	2 gal.	Container
GFS	29	GOLD FLAME SPIREA	Spiraea x bumalda 'Goldflame'	2 gal.	Container

SMALL TO MEDIUM EVERGREEN SHRUBS					
EGE	40	EUONYMUS 'EMERALD GAIETY'	Euonymus fortunei 'Emerald Gaiety'	2 gal.	Container
PERENNIALS					
CP	322	CREEPING PHLOX	Phlox paniculata	1 gal. @ 12" O.C.	Container
DL	327	DAYLILIES	Hemerocallis (mixed varieties)	1 gal. @ 18" O.C.	Container

JAN P. BURGESS LICENSED 3850 KANSAS PROFESSIONAL ARCHITECT
11-21-97

No.	Revisions	By	Date
1			

GossenLivingston
Architecture
420 South Emporia
Wichita, KS 67202
Tel (316) 265-1387
Fax (316) 265-1648

VICKI SCUFI BITEWORKS
1208 NE 128 St.
Seattle, WA 98125-7028

CITY OF WICHITA, KANSAS
MICHAEL E. LINDEBAK, P.E.–CITY ENGINEER
DOUGLAS AVENUE BRIDGE
OVER ARKANSAS RIVER
WEST ABUTMENT DETAILS
CITY OF WICHITA PROJECT NO. 472-82721

PROFESSIONAL ENGINEERING CONSULTANTS, P.A.
ENGINEERS
WICHITA, KANSAS

Designed by	LBD	Checked by	JPB	
Drawn by	LBD	Date	11/21/97	Job No. 95088-4

F:\900\020\DWG\A12