FHWA REG NO.	STATE	PROJECT NO.	YEAR	SHEET NO.	SHEETS
7	KANSAS	54-87-TE-0039-01	1997	20	43

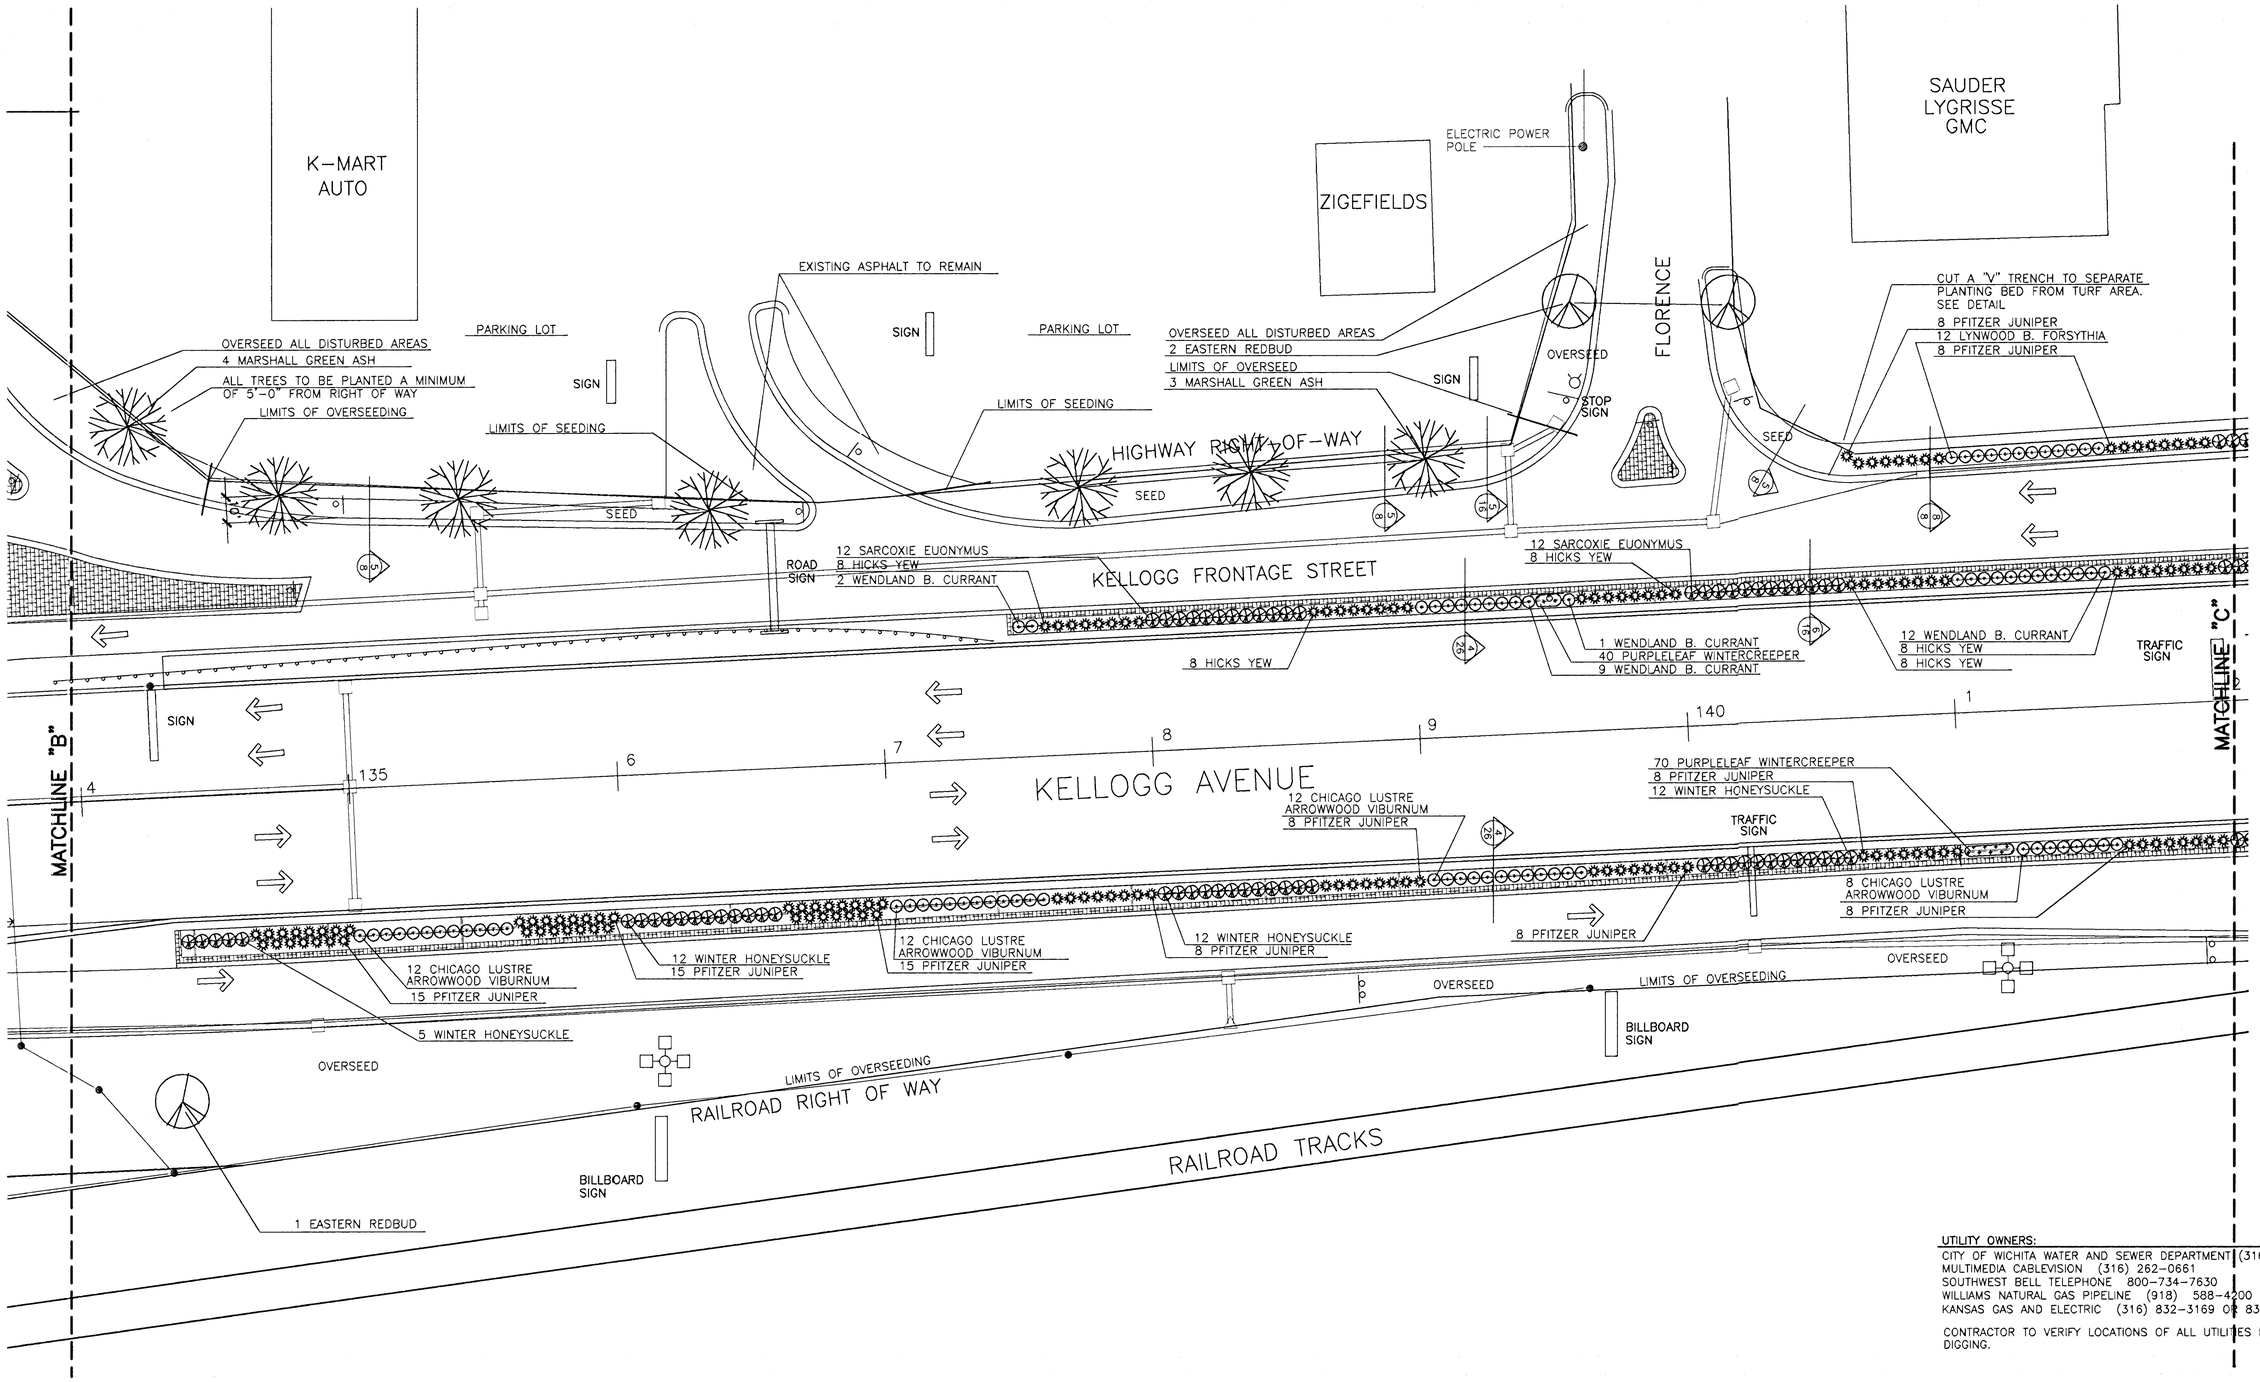

UTILITY OWNERS:
CITY OF WICHITA WATER AND SEWER DEPARTMENT (316) 268-4908
MULTIMEDIA CABLEVISION (316) 262-0661
SOUTHWEST BELL TELEPHONE 800-734-7630
WILLIAMS NATURAL GAS PIPELINE (918) 588-4200
KANSAS GAS AND ELECTRIC (316) 832-3169 OR 832-3180

CONTRACTOR TO VERIFY LOCATIONS OF ALL UTILITIES PRIOR TO DIGGING.

NORTH

0 30' 60' 90'
SCALE: 1" = 30'-0"

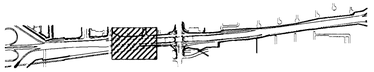
KEY PLAN

BID ITEM (AS PER SHEET)

QTY.	BOTANICAL NAME	COMMON NAME
7	FRAXINUS PENNSYLVANICA 'MARSHALL'	MARSHALL'S GREEN ASH
3	CERCIS CANADENSIS	EASTERN REDBUD
24	EUONYMUS FORTUNEI 'SARCOXIE'	SARCOXIE EUONYMUS
101	JUNIPERUS CHINENSIS 'PFITZERANA'	PFITZER JUNIPER
40	TAXUS X MEDIA 'HICKSII'	HICKS YEW
12	FORSYTHIA X INTERMEDIA 'LYNWOOD'	LYNWOOD BORDER FORSYTHIA
41	LONICERA FRAGRANTISSIMA	WINTER HONEYSUCKLE
24	RIBES ODORATUM 'WENDLAND'	WENDLAND BUFFALO CURRANT
44	VIBURNUM DENTATUM 'SYNNESTVEDT'	"CHICAGO LUSTRE" ARROWWOOD VIBURNUM
110	EUONYMUS FORTUNEI 'COLORATA'	PURPLELEAF WINTERCREEPER
	SEEDING - TURF TYPE TALL FESCUE (OVERSEEDING)	.57 ACRES
	SEEDING - TURF TYPE TALL FESCUE (BARE SOIL)	.13 ACRES

NOTE:
SEE SHT. 18 FOR GENERAL NOTES.
SEE SHT. 26 FOR PLANTING LEGEND, NOTES AND DETAILS.

KANSAS DEPARTMENT OF TRANSPORTATION

KELLOGG AND WEST STREET
STATION 134+00 TO 142+00
PLANTING PLAN
PROJECT NO. #701227

Wilson Darnell Mann
architecture site planning interiors
Wichita, Kansas

DESIGNED BY:	WDM, PA	CHECKED BY:	LME
DRAWN BY:	SKW	DATE: 7/31/97	SHEET 20 OF 43

7-24-95
E:\94082\LP-3
E:\94082\MAINBASE E:\94082\PLANTS E:\94082\PAVERS