BENCHMARKS:
CUT OFF "T"-POST, DOWN 0.25'
13.5' WEST OF POWER POLE
30' SOUTH OF FIRE HYDRANT
+/- 200' SOUTH OF CENTERLINE
DRIVE TO HOUSE # 2816 S MAIZE RD.
ELEV. = 1328.386 (NAVD 88)

SQUARE CUT WITH + IN SW WINGWALL
OF THE SOUTHERNMOST OF THREE
CONCRETE DITCH CHECKS
+/- 1125' WEST OF CENTERLINE S.
MAIZE RD, BEHIND HOUSE #2951 S
MAIZE RD.
ELEV. = 1332.383 (NAVD88)

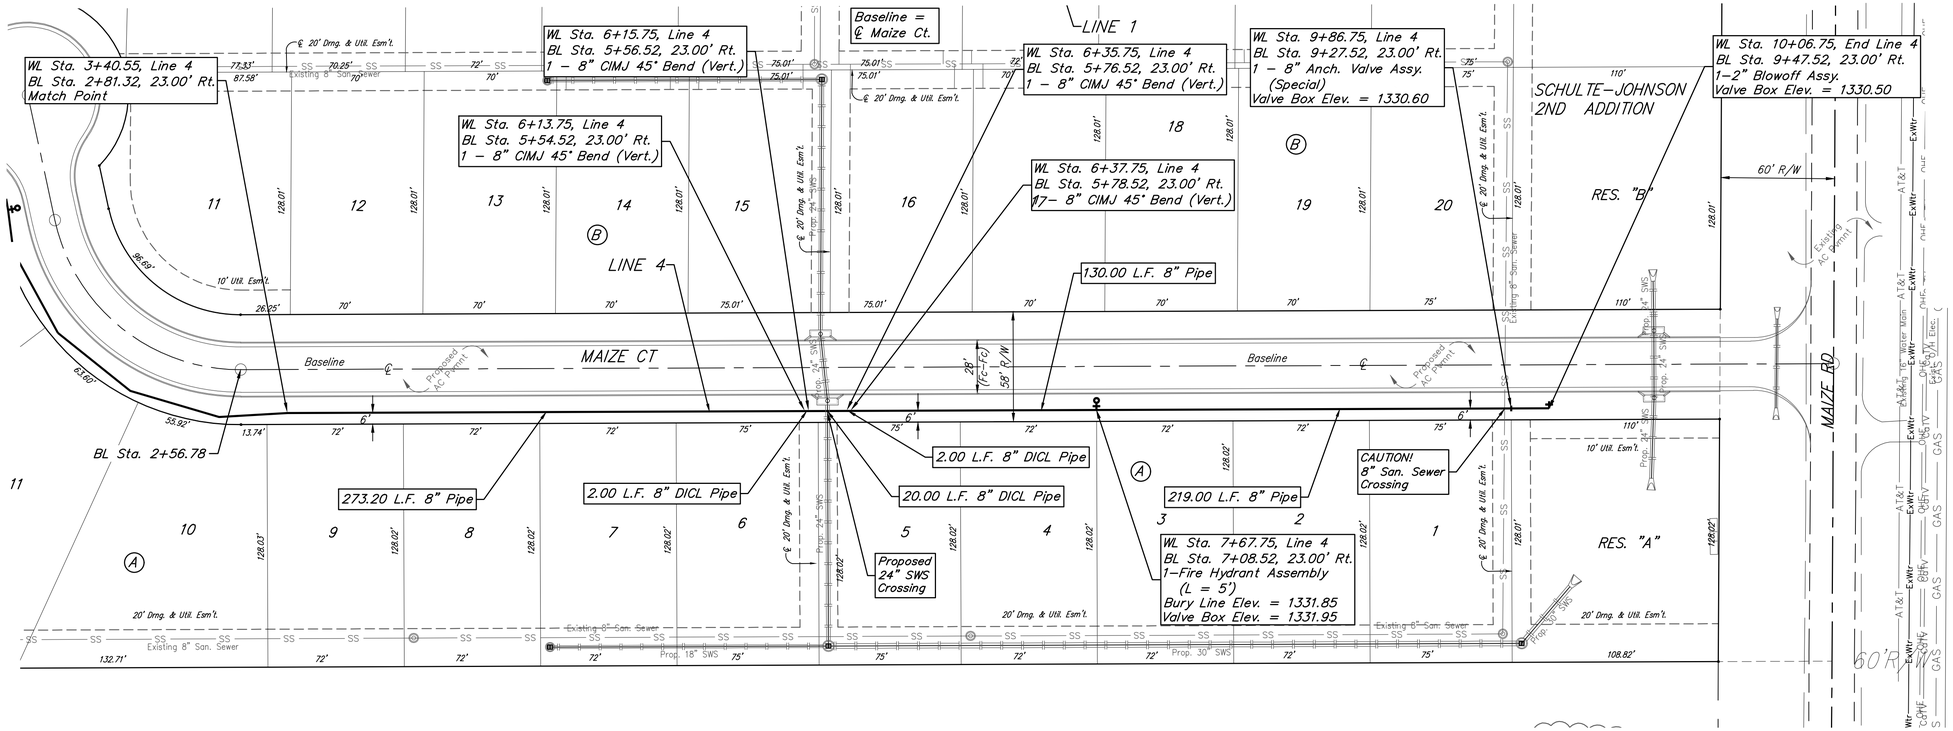

NOTE: Maintain 10 ft. of horizontal separation (outside dimension to outside dimension) between the water lines and sanitary sewer lines and manholes.

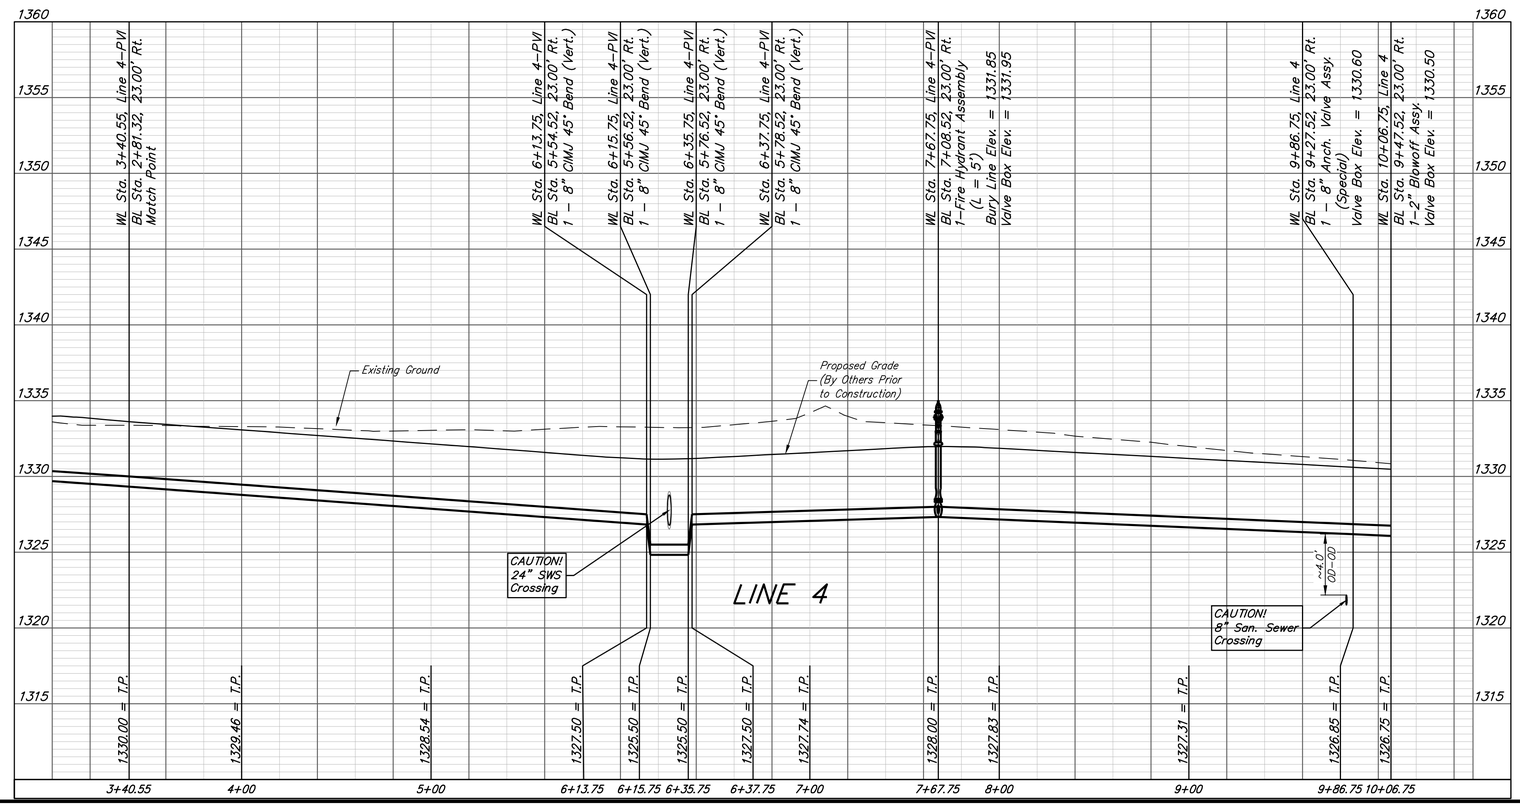

AUSTIN E. GOTTS
LICENSED
17919
04/14/2021
KANSAS
PROFESSIONAL ENGINEER

BAUGHMAN COMPANY
315 Ellis St.
Wichita, KS 67211
316-262-7271
BaughmanCo.com

SCHULTE-JOHNSON 2ND ADD. - PHASE I

LINE 4

WATER DISTRIBUTION SYSTEM

PROJECT NUMBER: 448-2019-009457

DESIGN: AEG DRAWN: HJW

DATE: April 12, 2021

SHEET 10 OF 18

File: C:\Projects\Schulte-Johnson 2nd Addition\Engineering\Phase 1\WTR\WTR Plans.dwg