SUMMARY OF TREE LOCATIONS

STATION	O.L. O/s (ft.)		DESCRIPTION
0+83	59.0	R	Autumn Purple Ash
1+04.5	47.0	R	"
1+27.1	58.0	R	"
1+48.1	43.0	R	Austrian Pine
1+67	38.0	R	"
1+87	43.5	R	Chinese Pistache
2+07	63.0	R	"
2+16	39.0	R	"
2+39	60.0	R	Austrian Pine
2+59.1	53.0	R	"
2+77	60.0	R	"
2+90.5	48.0	R	Redbud
3+08	53.5	R	"
3+49	37.5	R	Shademaster Honeylocust
3+76.5	28.0	R	"
4+02	38.0	R	"
4+08	20.0	L	London Planetree
4+33	20.0	L	"
4+38	24.5	R	Spring Snow Crab
4+58	36.0	R	"
4+73	28.5	R	"
4+93	19.5	L	Redbud
5+10	19.5	L	"
5+28	19.5	L	"
5+61.5	28.5	R	Marshall's Seedless Ash
5+85.5	19.0	L	Shademaster Honeylocust
5+87.5	28.0	R	Marshall's Seedless Ash
6+09	19.0	L	Shademaster Honeylocust
6+33	19.0	L	"
6+34.5	40.0	R	Austrian Pine
6+55	38.0	R	"
6+85	41.5	R	"
6+87.5	19.0	L	Prairie Fire Crabapple
7+03	19.0	L	"
7+31	19.0	L	"
7+33	19.0	L	"
7+58.5	19.5	L	"
8+10	19.0	L	Marshall's Seedless Ash
8+41	19.0	L	"
9+08	20.0	L	Rosehill Ash
9+36	20.0	L	"
9+63.5	20.0	L	"
9+93	20.0	L	"
10+65	19.5	L	Golden Raintree
10+89	19.5	L	"

11+14	19.5	L	"
11+37.5	19.5	L	"
12+05	19.0	L	Chinese Pistache
12+27.5	20.0	L	"
12+80	20.0	L	Spring Snow Crab
12+98	20.0	L	"
13+17	35.0	L	Lacebark Elm
13+30	19.0	L	Spring Snow Crab
13+82.5	33.0	L	Prairie Fire Crab
14+00	32.5	L	"
14+18	42.0	L	"
14+70.5	19.0	L	"
14+83	37.0	L	Lacebark Elm
15+00	20.0	L	Prairie Fire Crab
15+20	19.5	L	"
15+51	19.0	L	Redbud
15+67	19.5	L	"
15+87	19.5	L	"
16+66	19.0	L	London Planetree
16+90	19.0	L	"
17+13	20.0	L	Thornless Cockspur Hawthorn
17+15.5	37.0	R	Austrian Pine
17+22	19.5	L	Thornless Cockspur Hawthorn
17+24	41.0	R	Austrian Pine
17+48	33.0	R	"
17+67	42.0	R	Spring Snow Crab
17+80	24.0	R	"
17+95	30.0	R	Autumn Purple Ash
18+05	20.0	L	Shademaster Honeylocust
18+14	41.5	R	Autumn Purple Ash
18+29	20.0	L	Shademaster Honeylocust
18+52	20.0	L	"
18+77.5	20.0	L	"
18+91	31.0	R	Autumn Purple Ash
19+10	28.0	R	"
19+33	20.0	L	London Planetree
19+39	43.0	R	Spring Snow Crab
19+54	20.0	L	London Planetree
19+54.5	33.0	R	Spring Snow Crab
19+70	42.0	R	Austrian Pine
19+78	20.0	L	London Planetree
19+88.5	38.5	R	Austrian Pine
20+02	42.5	L	"
20+35	19.5	L	Marshall's Seedless Ash
20+59	20.0	L	"
20+83	20.0	L	"
21+06.5	20.0	L	"
21+30	20.0	L	"
21+52	20.0	L	"
21+75	20.0	L	"
22+17	19.5	L	Chinese Pistache
22+44	19.5	L	"
23+06	19.0	L	"
23+34	19.0	L	"

33+21	44.5	R	Austrian Pine
34+09	44.0	R	"
34+34	49.0	R	Shademaster Honeylocust
34+53	37.5	R	"
34+97	22.0	L	Austrian Pine
34+73	31.0	L	"
34+75	49.0	R	Shademaster Honeylocust
34+90	22.5	L	Austrian Pine
35+09	27.0	L	"
35+32	31.0	L	London Planetree
35+32	40.0	R	Golden Raintree
35+43	24.0	R	"
35+57	40.0	R	"
35+61	42.0	L	London Planetree
35+69	25.0	R	Golden Raintree
35+83	40.0	R	"
35+85	37.0	L	London Planetree
35+94	25.0	R	Golden Raintree
36+04	44.0	R	"
36+07	39.0	L	Redbud
36+21	28.0	L	"
36+35	27.5	R	Chinese Pistache
36+41	26.0	L	Redbud
36+63	36.5	R	Chinese Pistache
36+81	29.5	R	Autumn Purple Ash
36+92	30.0	R	Chinese Pistache
37+09	38.0	L	Autumn Purple Ash
37+17	38.0	R	Chinese Pistache
37+30	29.0	L	Autumn Purple Ash
37+43	33.0	R	Chinese Pistache
37+57	35.0	L	Prairie Fire Crab
37+74	35.0	L	"
37+77.5	25.0	R	Austrian Pine
37+87.5	32.5	R	"
37+95	24.0	R	"
38+03	32.5	R	"
38+13	25.0	R	"

Scale: 1" = 20'

NOTE:

1. Landscape contractor is to verify the location of all underground utilities prior to installation of plant material (including sanitary sewer). Utilities can be flagged by calling 687-2470.

NOTE: ADDITIONAL TREE LOCATIONS ARE SUMMARIZED ON PLAN SHEET NO.10

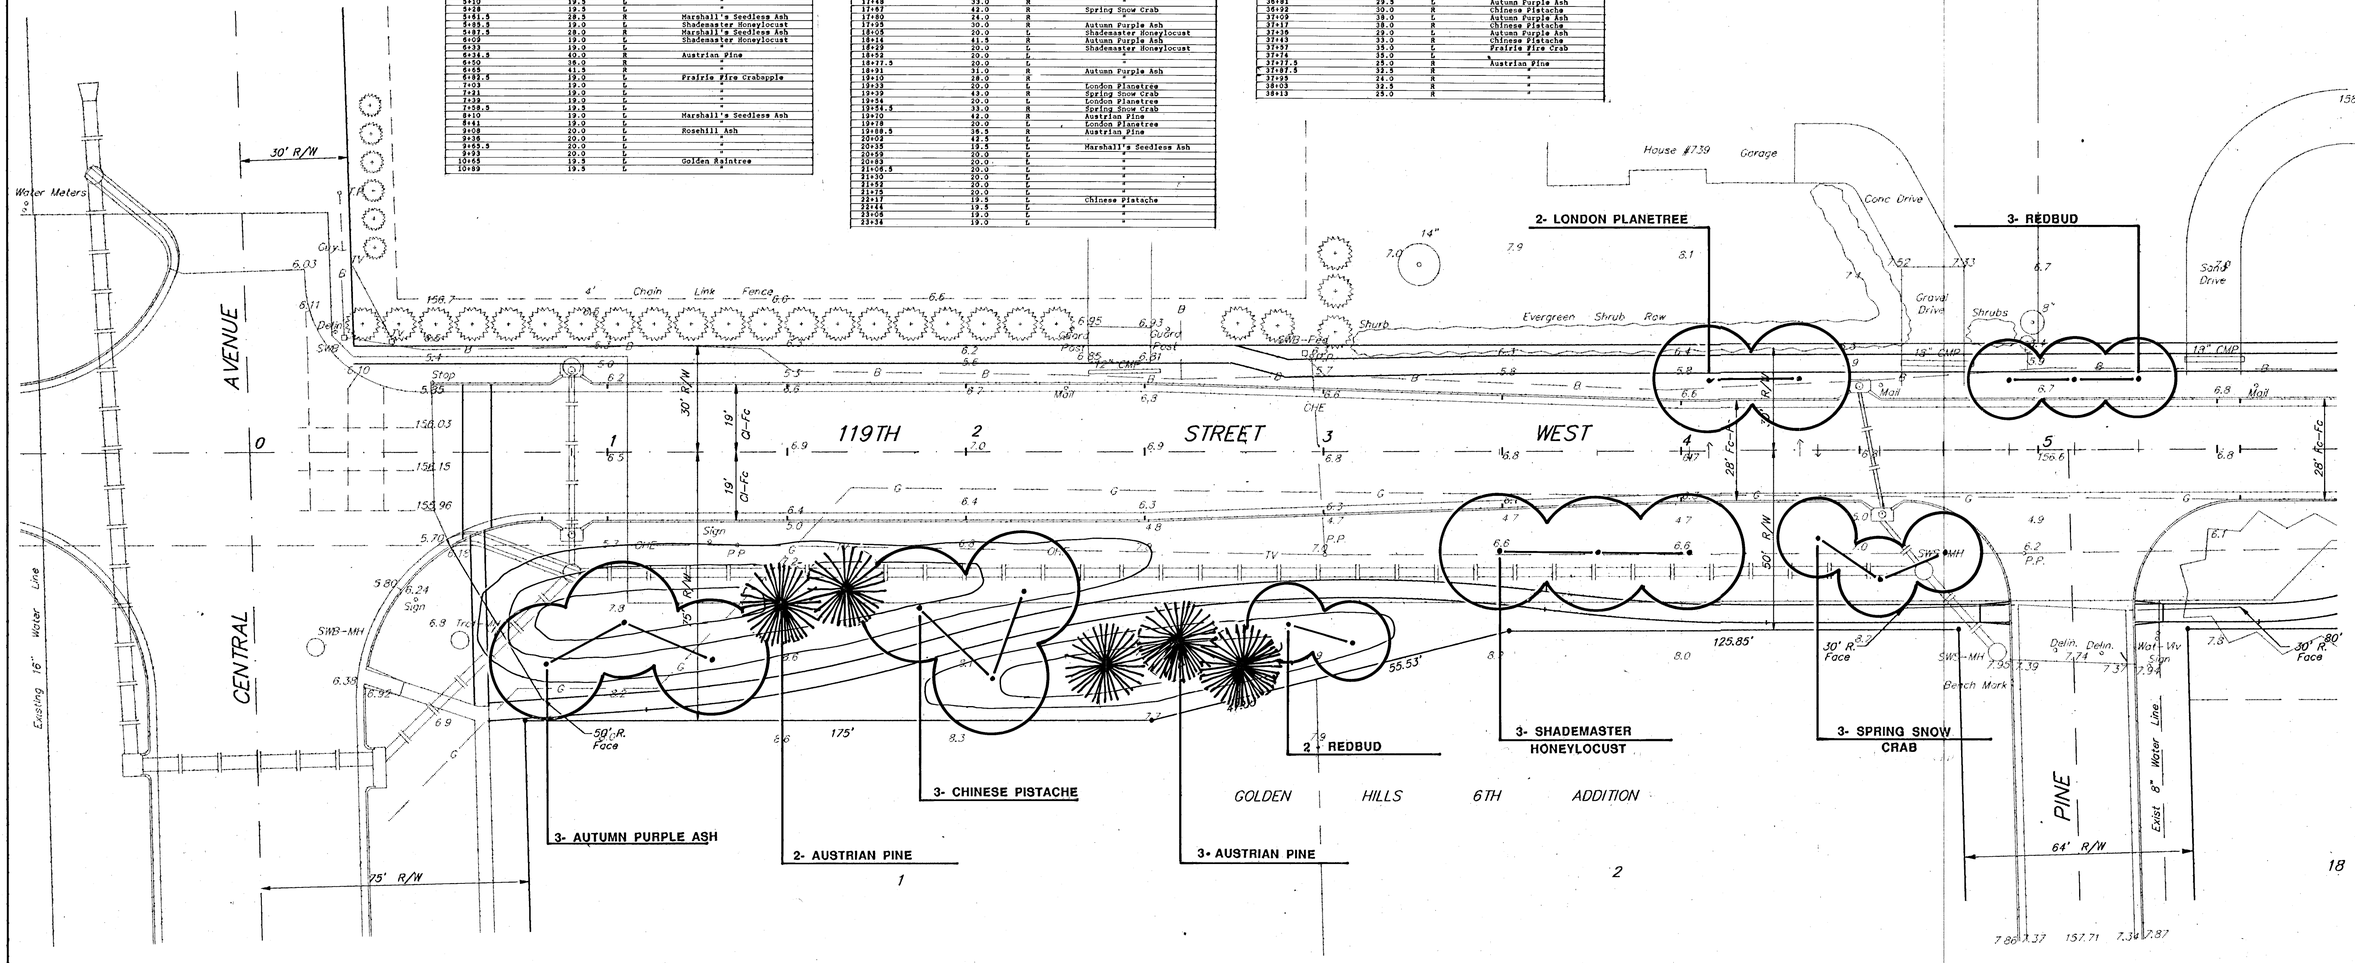

LANDSCAPE PLAN

BILL G. YUNG DESIGN
4912 E.29TH. STREET NORTH WICHITA, KANSAS 67220 316-683-5567

119TH STREET WEST
CENTRAL TO WARREN

BAUGHMAN COMPANY P. A.
ENGINEERING & SURVEYING
316/262-7271 • 315 ELLIS • WICHITA, KANSAS 67211

REV.

PROJECT NUMBER
472-76-245-82028-000-000-001

SHEET 2 OF 10

DESIGN	DRAWN	APPROVED	DATE	SCALE
NBW/CMB	CMB			1"=20'