Scale: 1" = 20'

NOTE:

1. Landscape contractor is to verify the location of all underground utilities prior to installation of plant material (including sanitary sewer). Utilities can be flagged by calling 687-2470.

NOTE: SEE PLAN SHEET NUMBERS 9 AND 10 FOR TREE PLANTINGS IMMEDIATELY NORTH AND SOUTH OF THE BRIDGE SITE.

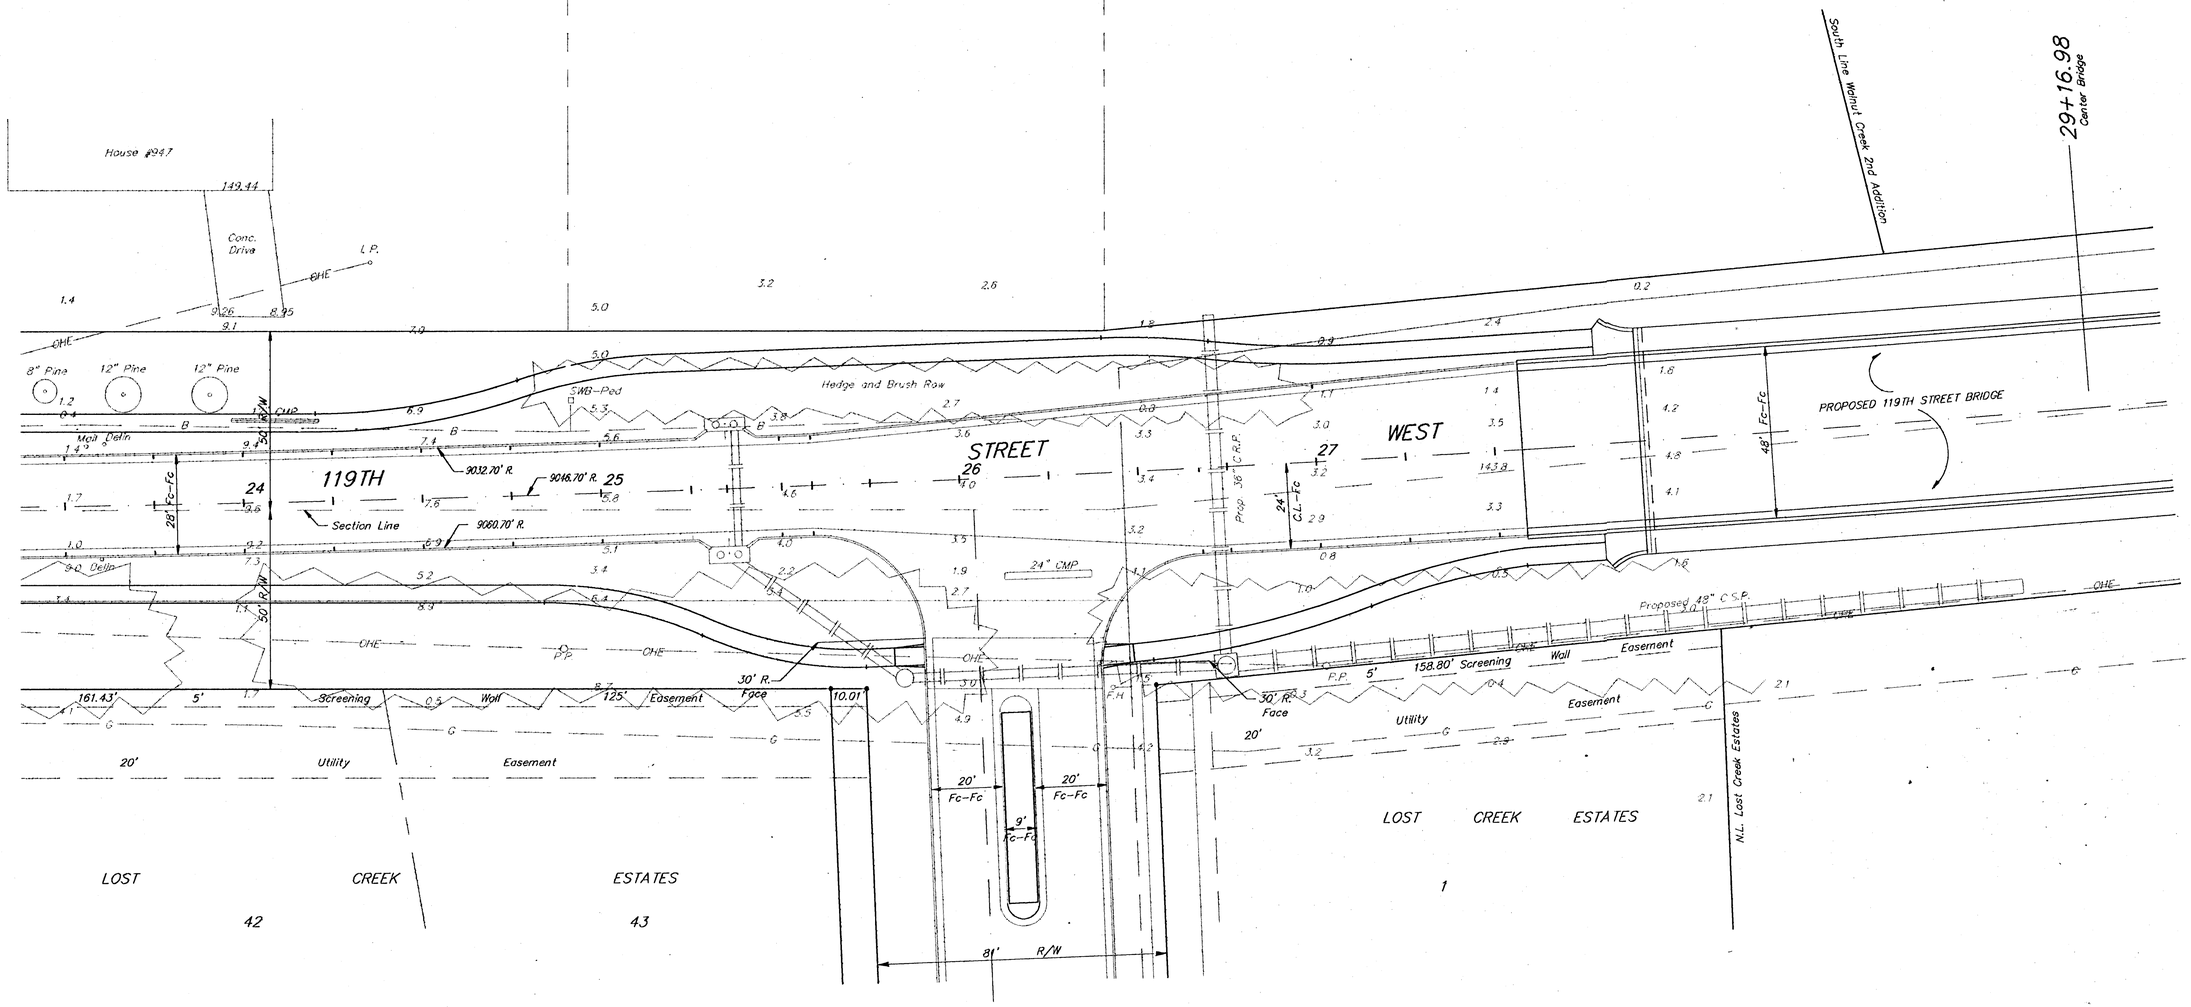

LANDSCAPE PLAN

BILL G. YUNG DESIGN
4912 E.29TH. STREET NORTH WICHITA, KANSAS 67220 316-683-5567

119TH STREET WEST
CENTRAL TO WARREN

BAUGHMAN COMPANY P. A.
ENGINEERING & SURVEYING
316/262-7271 • 315 ELLIS • WICHITA, KANSAS 67211

REV.	PROJECT NUMBER	SHEET
	472-76-245-82028-000-000-001	6 OF 10

DESIGN	DRAWN	APPROVED	DATE	SCALE
NBW/CMB	CMB			1"=20'