BENCHMARK:
"+" cut in the top of curb adjacent to the common lot line of Lots 3-4, BLK D. Sandcrest 3rd Add.
Elev = 1327.57 (NAVD88)

"+" cut in the front top center of the westerly curb inlet 131' North of the center line of Curtis Ct. in Curtis St. in Sandcrest Add.
Elev = 1321.79 (NAVD88)

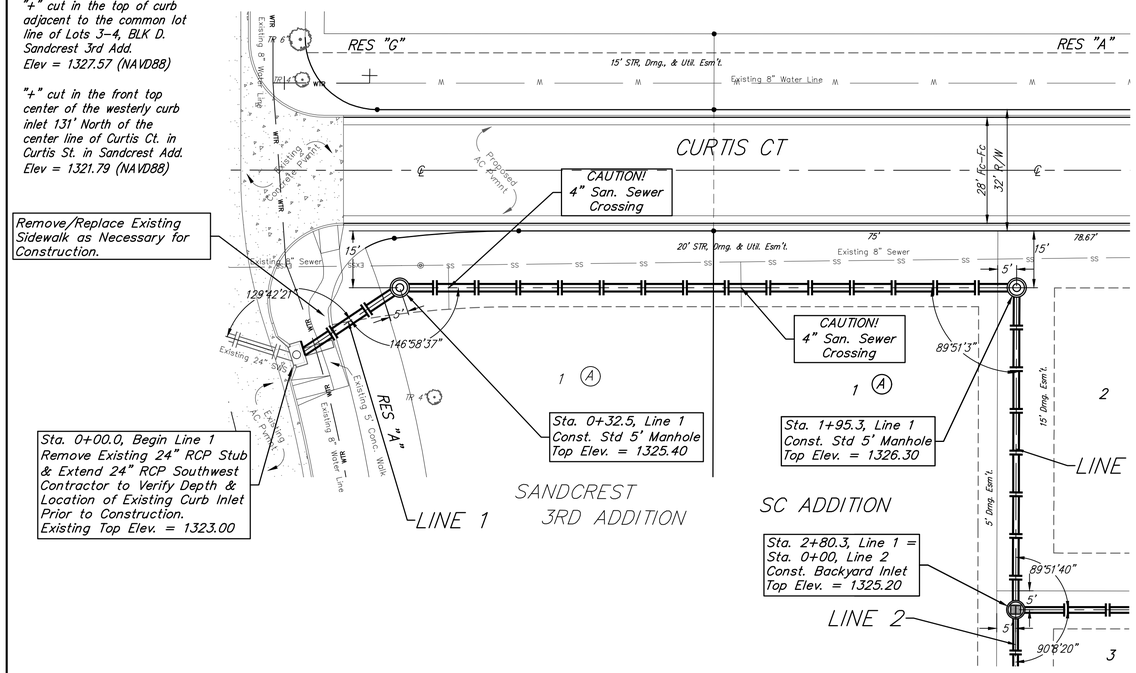

The Contractor shall be required to backfill trench with sand from Sta. 0+32.5 to Sta. 1+95.3, Line 1. To be bid as "L.F. Fill, Sand, Flushed & Vibrated"

Native Backfill in lieu of Sand Fill

The Contractor is to sand fill, flush, and vibrate. If suitable sand material is found on site for backfill, contractor may be allowed to use on-site material at the discretion of the Project Engineer. If the Project Engineer determines on-site material is not suitable, then contractor must haul in fill sand. In the event not enough suitable material for backfill is found on-site, the balance shall be provided by the contractor.

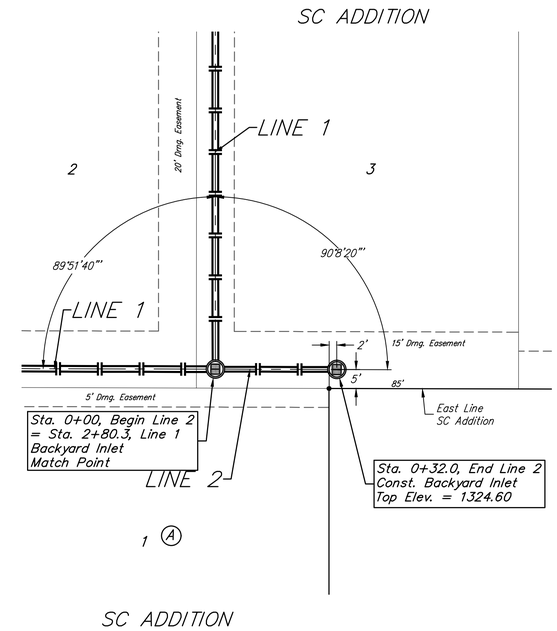

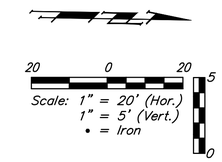

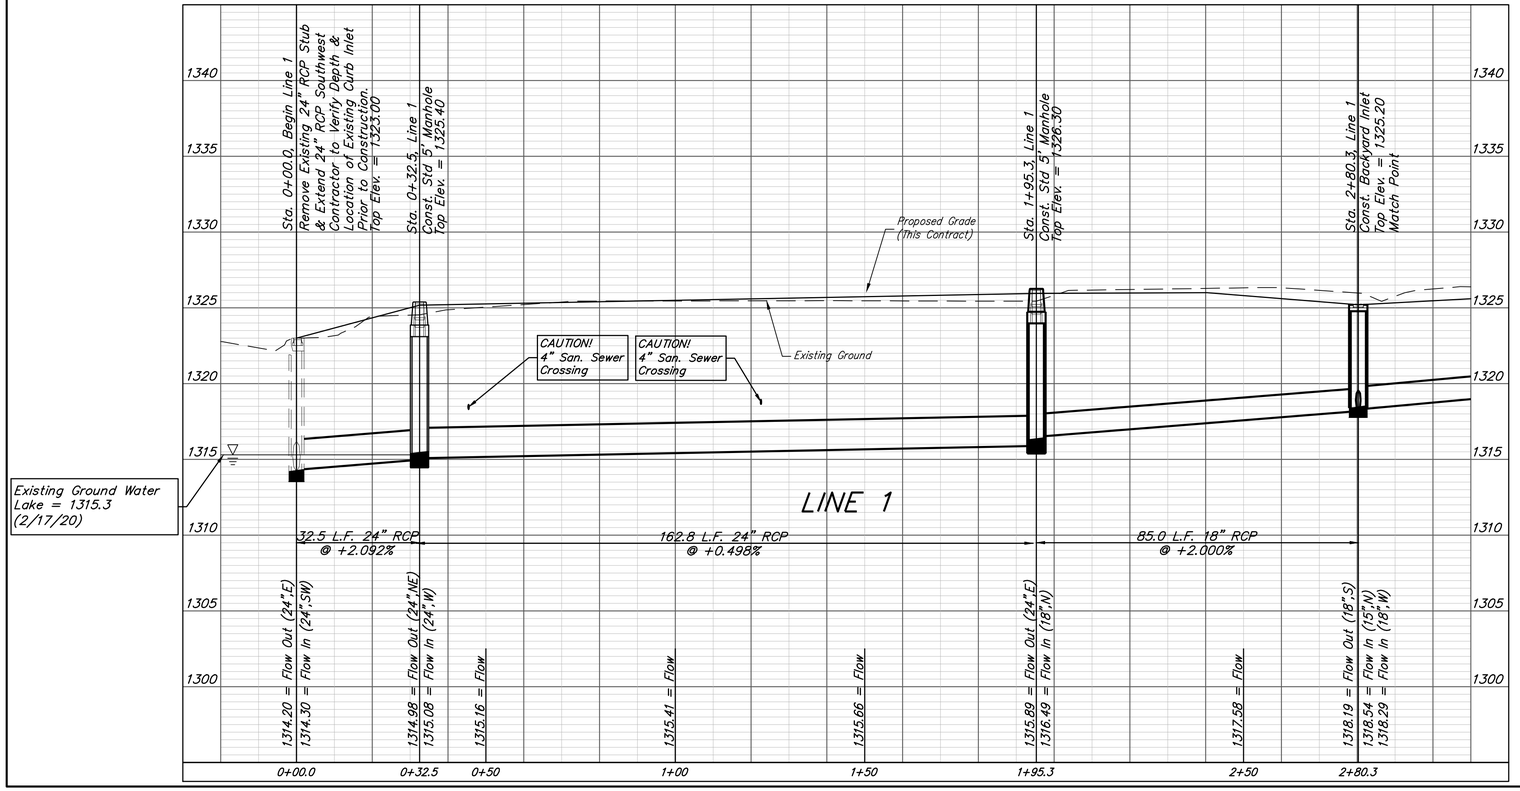

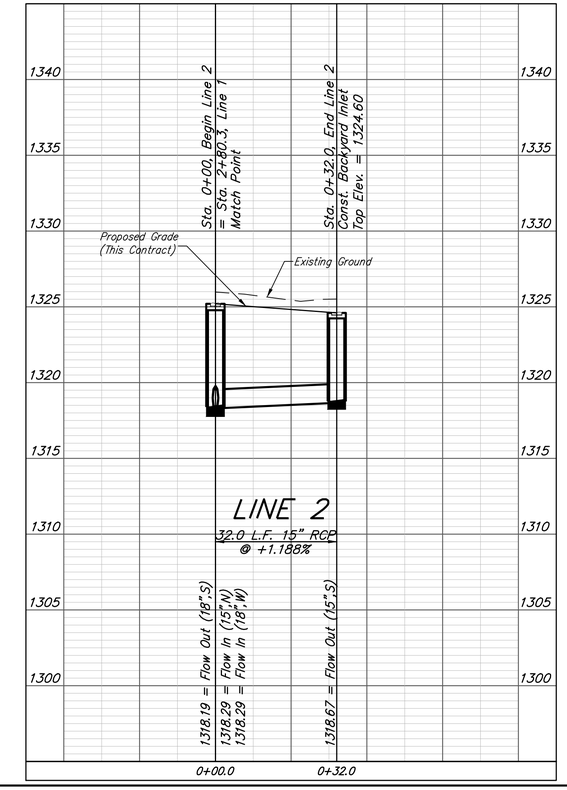

Baughman

SC Addition
LINE 1 & 2
Storm Water Sewer Improvements

Baughman Company, P.A. 315 Ellis St. Wichita, KS 67211 P 316-262-7271 F 316-262-0149
ENGINEERING | SURVEYING | PLANNING | LANDSCAPE ARCHITECTURE

PROJECT NUMBER 472-2020-085594	DESIGN AEG / DRAWN CDW
REVISIONS:	APPROVED / DATE 04/14/21
	SCALE Noted
	SHEET **4** OF **24**

E:\Projects\SC Addition_19-11-P499\Engineering\Phase 1\SC Plans\SWD\SWD_19-11-E430.dwg