S. SENECA 48TH TO 55TH
IMPROVEMENTS
PAVING CROSS SECTIONS

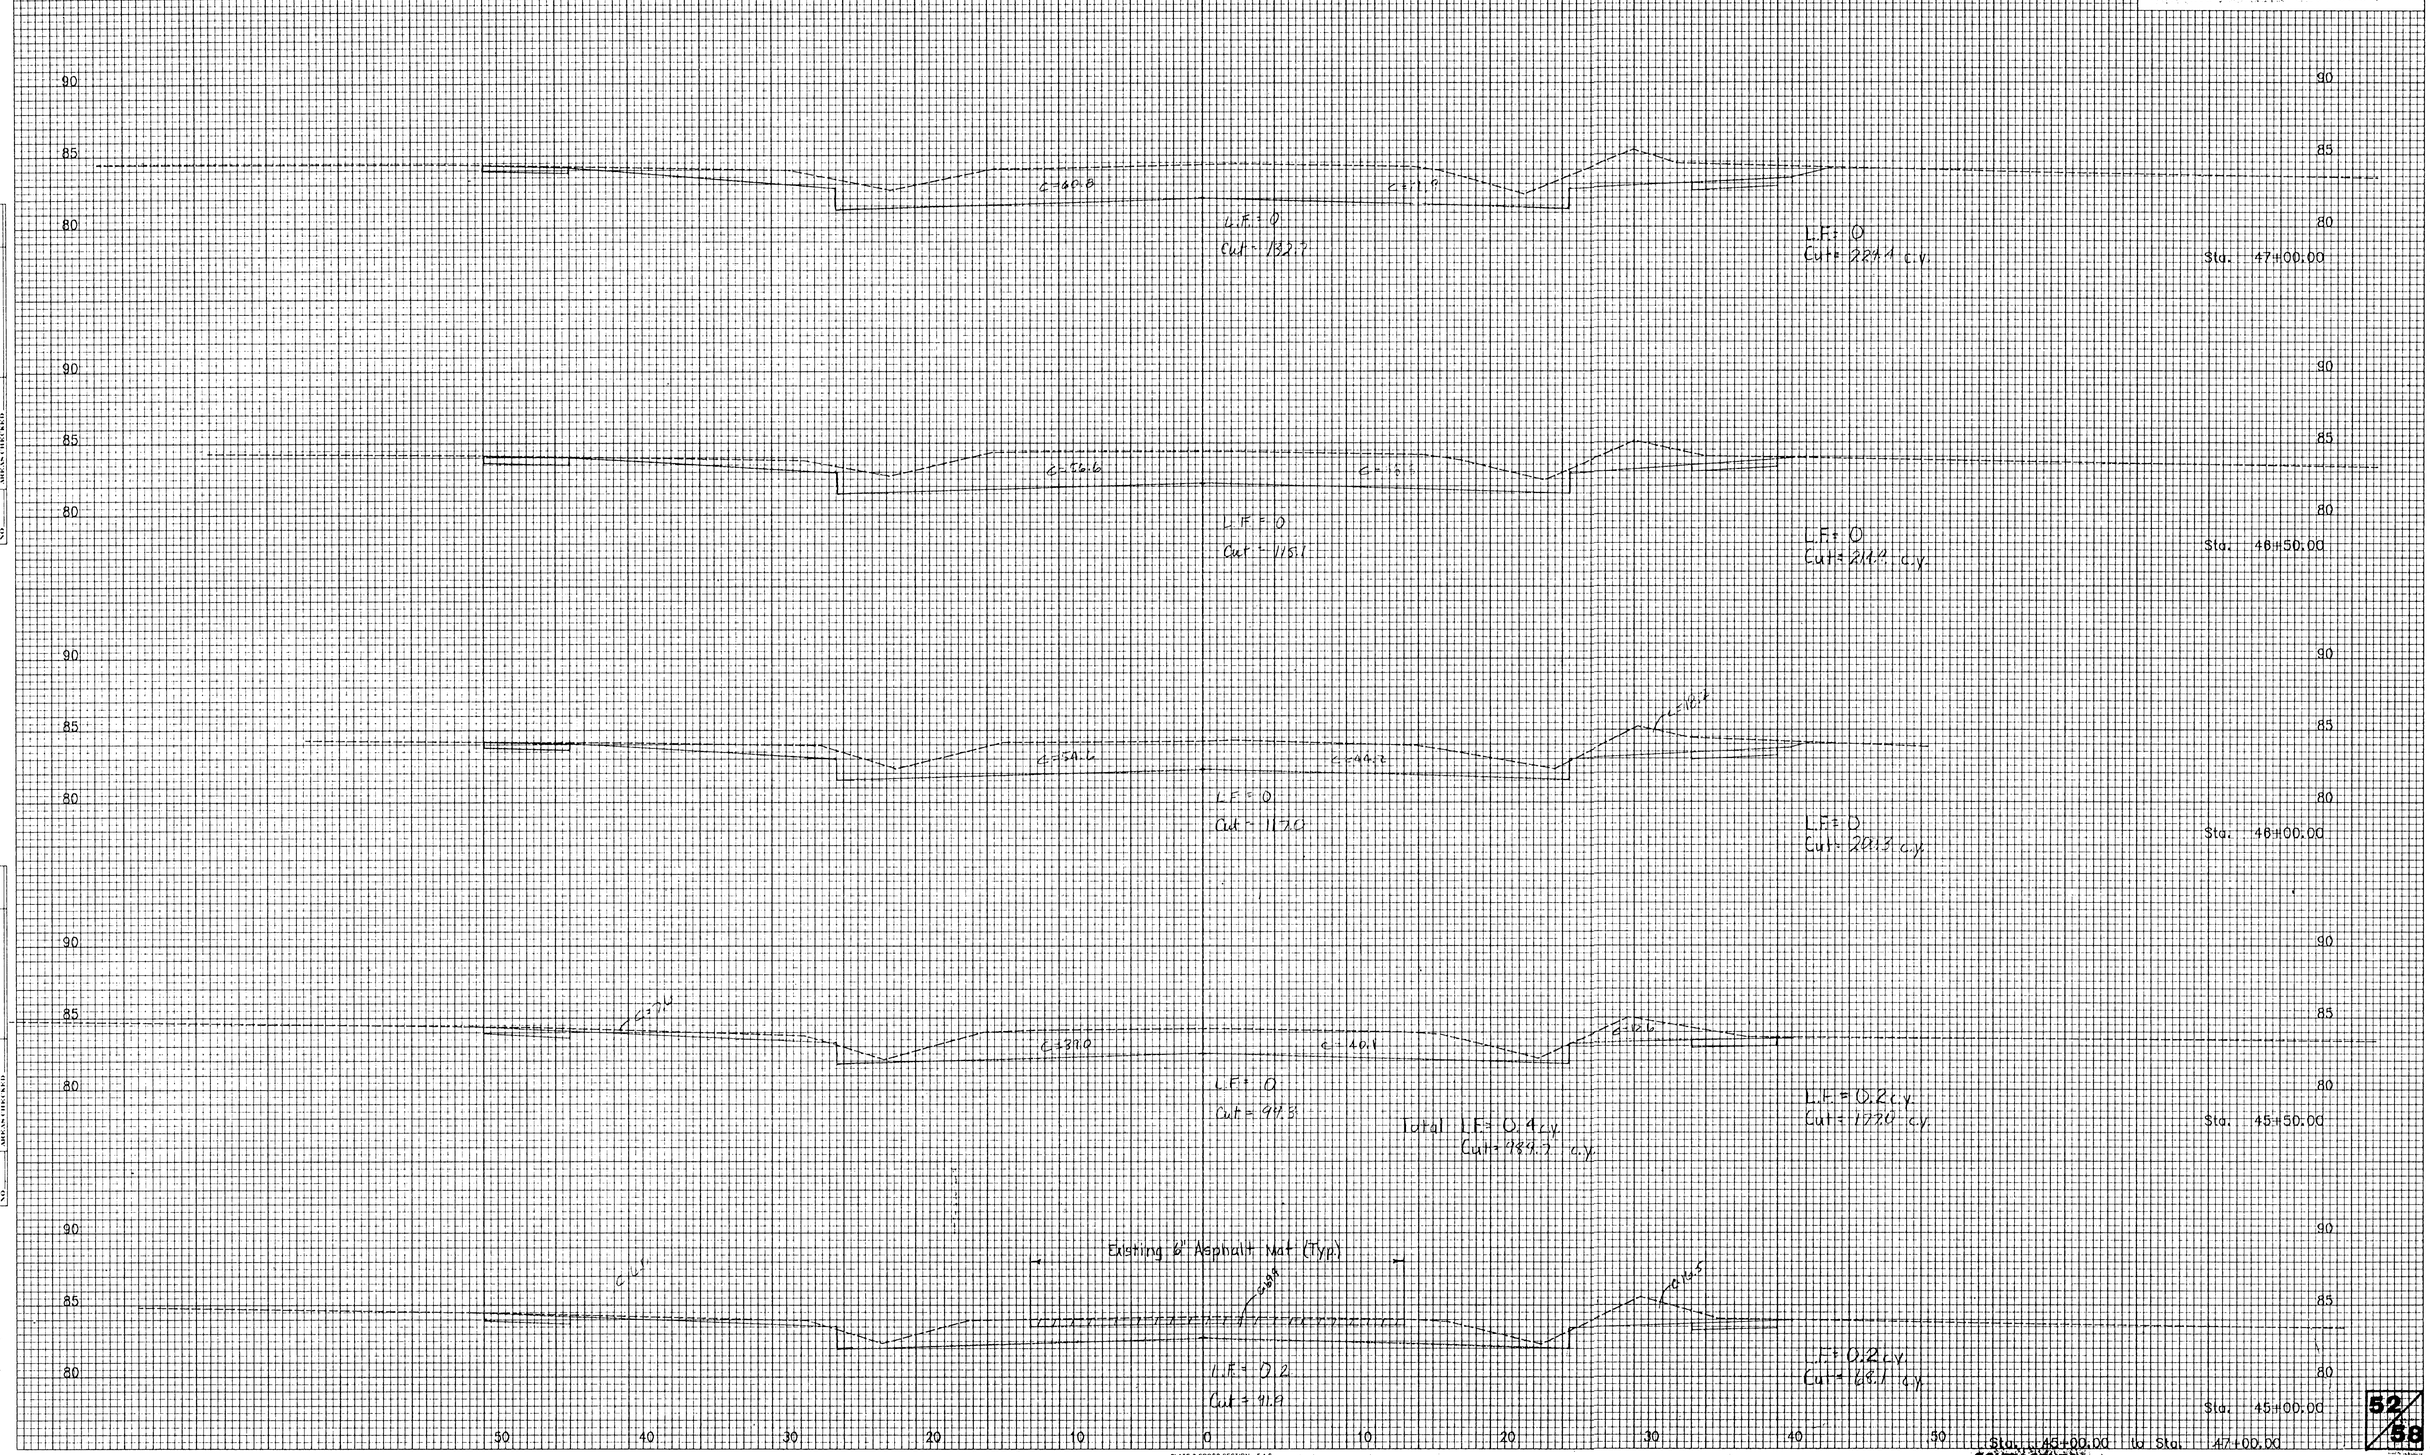

FINAL SURVEY		BY	DATE
NOTE BOOK	PLOTTED		
	PLOTTED		
	TEMPLATE		
	AREAS		
NO.	AREAS CHECKED		

ORIGINAL SURVEY		BY	DATE
NOTE BOOK	PLOTTED		
	PLOTTED		
	TEMPLATE		
	AREAS		
NO.	AREAS CHECKED		

PLATE 3 CROSS SECTION - F.A.S.

SOUTH SENECA
MKEC PROJ. BA7021113-E