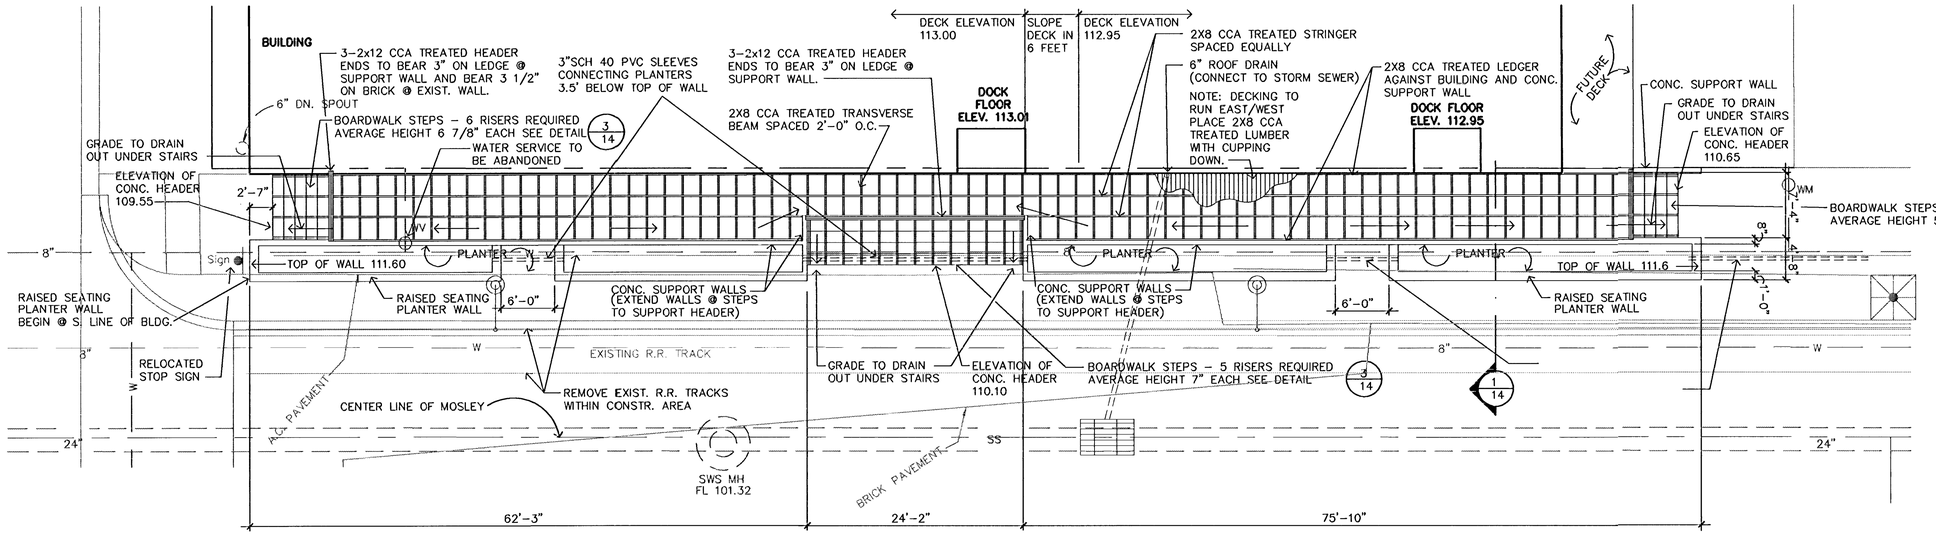

SRB 1/8"=1'

A BOARDWALK & PLANTER PLANS

0' 4' 8' 12' 1/8"=1'-0"

NOTES:

1. ALL EXPOSED CONCRETE TO BE "OLDTOWN COLOR MIX" SEE PROJECT NOTES.
2. CONTROL JOINTS TO BE PLACED @ 16' ON CENTER MAXIMUM.
3. CENTER CONTROL JOINTS BETWEEN EVERY OTHER HAND RAIL SECTION.

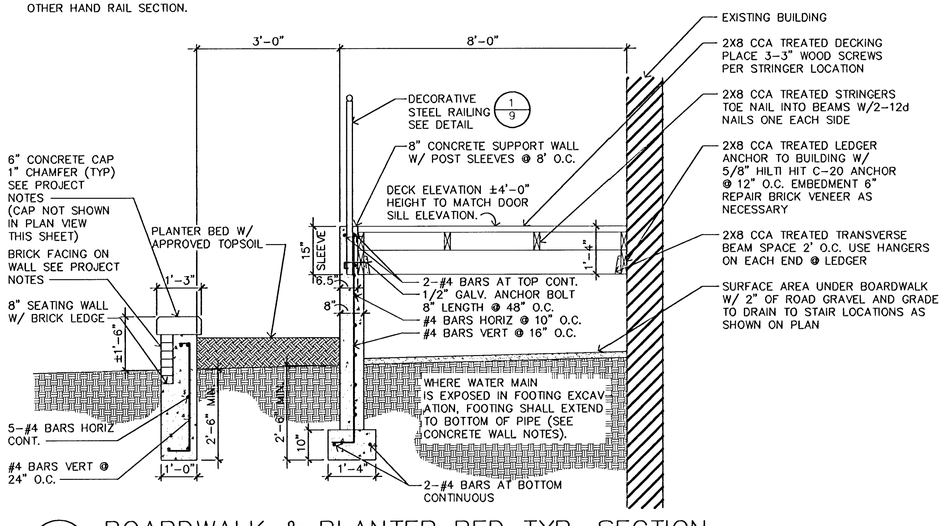

1 BOARDWALK & PLANTER BED TYP. SECTION

0' 1' 2' 3' 1/2"=1'-0"

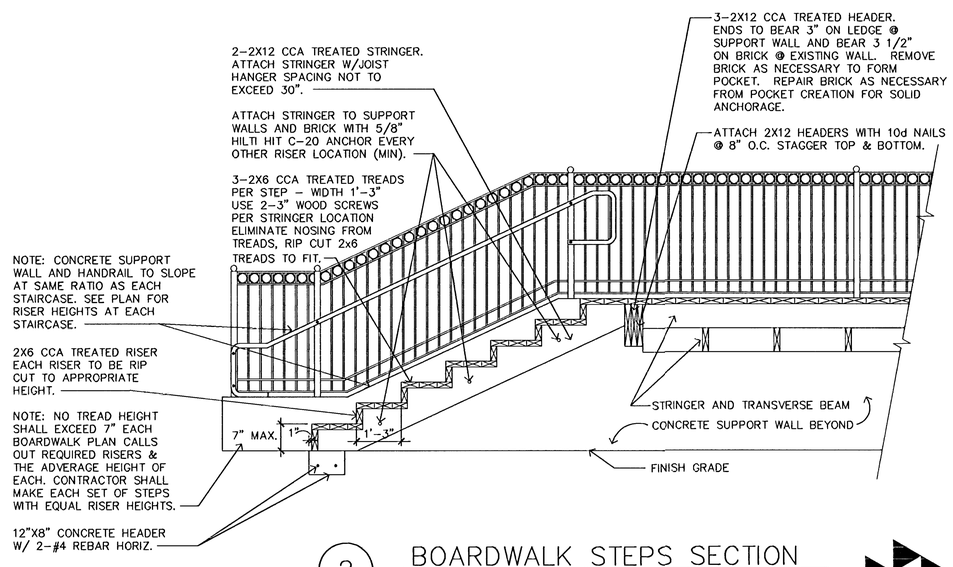

2 BOARDWALK STEPS SECTION

0' 1' 2' 3' 1/2"=1'-0"

GossenLivingston
Architecture
630 South Broadway
Wichita, KS 67202
Tel (316) 265-1367
Fax (316) 265-3648

OLD TOWN STREET IMPROVEMENTS-PHASE 2
BOARDWALK DECK PLANS & DETAILS

SRB 841 SOUTH HILLSIDE WICHITA, KANSAS 67211 316-652-7754 FAX 652-7932
SAVOY, RUGGLES & BOHM, P.A.
ENGINEERING & SURVEYING

PROJECT NUMBER 472-26-245-82374-000-000-001

DRAWN	DESIGN	REVIEW	DATE	UTILITY	SRB JOB
TDM	TDM	TCR	3/22/94	TCR	70E

REVISED

DWG FILE 70E\829-65

SHEET 14 OF 31

C:\WDCADD\CIVIL\PA\70E\829-65, Tue Mar 22 16:56:31 1994