# SITE FURNITURE SPECS.

Note: All site furniture specified above shall be anchored to brick pavement with 5/16"x1 1/2" lag screws w/lead anchor bolts. Contractor to supply one lag screw w/lead anchor bolt for each perfabricated fastener location.

Prior to attaching site furniture to brick pavement, Contractor shall have furniture locations approved by the Project Engineer.

Trash Receptacle – To be a Victor Stanley Bethesda Series Model Number s-424 with optional steel dome.

| SITE FURNITURE COUNT THIS SHEET | |
|---|---|
| TRASH RECEPTACLES | 7 |

| PLANT MATERIAL COUNT THIS SHEET | |
|---|---|
| SKYLINE HONEY LOCUST | 3 |
| LACEBARK ELM | 5 |
| OSHAGE ORANGE | 9 |
| JAPANESE FLOWERING QUINCE | 31 |
| SUNGOLD ST. JOHNSWORT | 15 |
| CINQUEFOIL | 20 |
| ANTHONY WATERER SPIREA | 17 |
| FROEBEL SPIREA | 28 |
| COMPACT OREGON GRAPE MAHONIA | 21 |
| DAYLILY | 118 |

SRB

Scale: 1"=20'

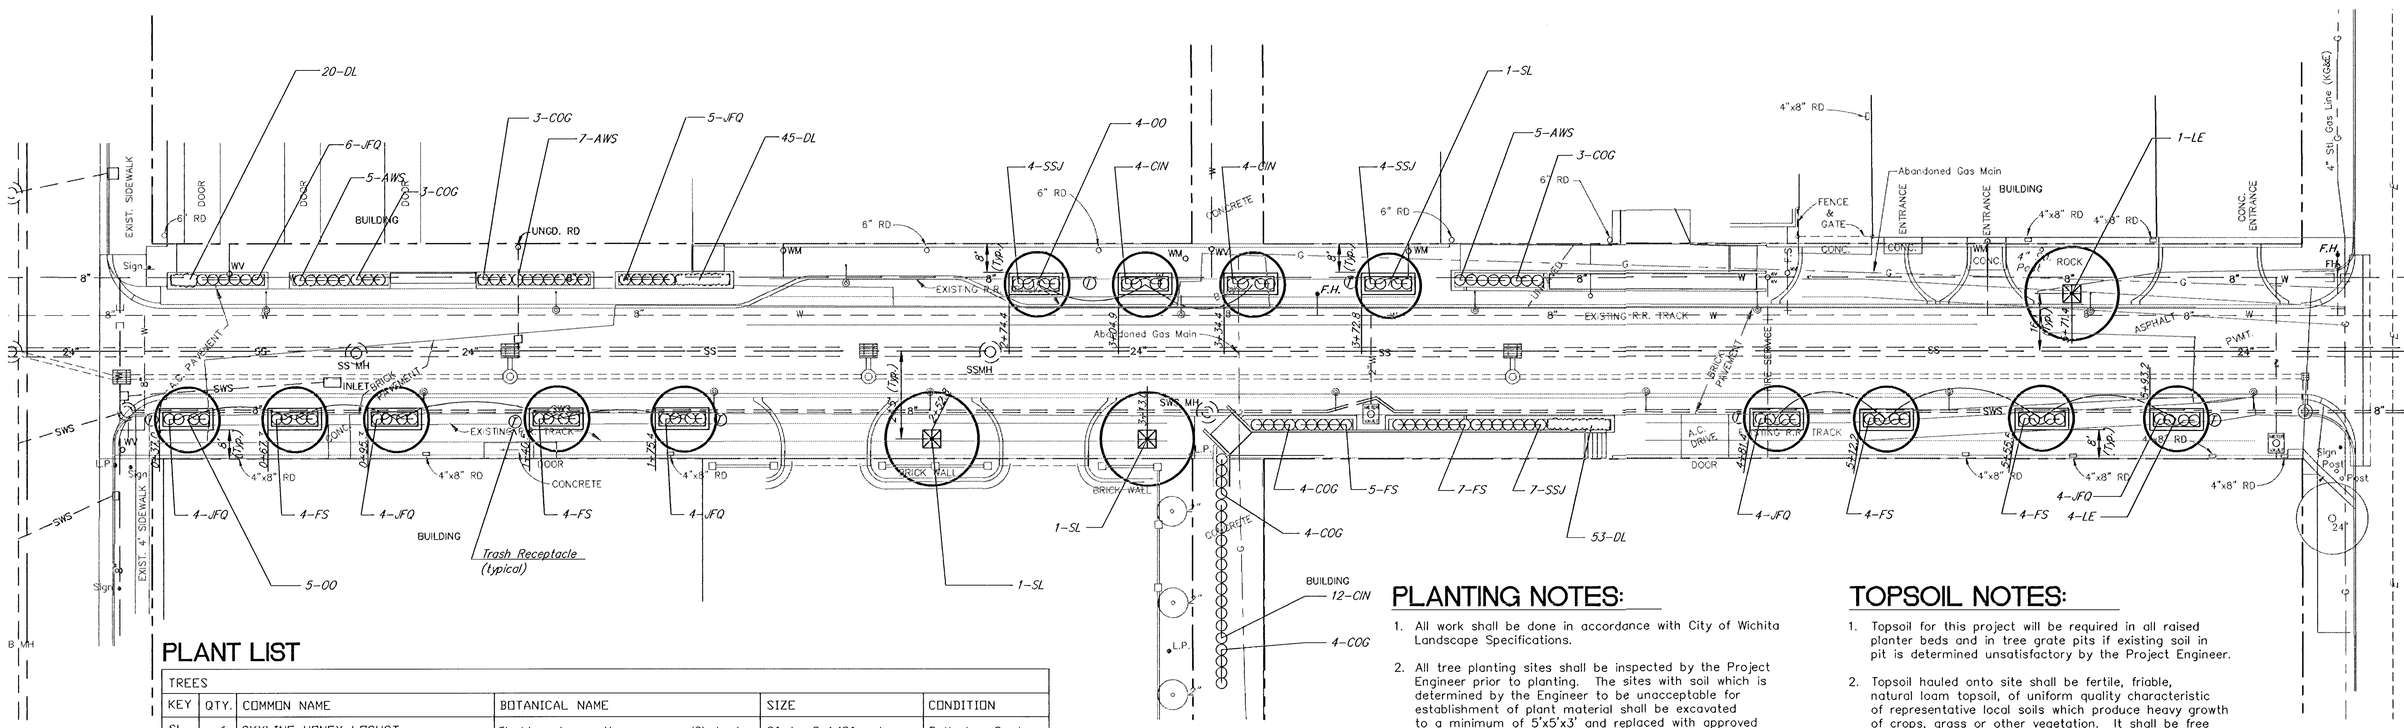


## PLANT LIST

| KEY | QTY. | COMMON NAME | BOTANICAL NAME | SIZE | CONDITION |
|---|---|---|---|---|---|
| TREES | | | | | |
| SL | 6 | SKYLINE HONEY LOCUST | Gleditsia triacanthos inermus 'Skyline' | 2" to 2 1/2" cal. | Balled-in-Burlap |
| LE | 8 | LACEBARK ELM | Ulmus parvifolia | 2" to 2 1/2" cal. | Balled-in-Burlap |
| WS | 6 | WESTERN SOAPBERRY | Sapindus drummondii | 2" to 2 1/2" cal. | Balled-in-Burlap |
| SH | 5 | SUGAR HACKBERRY | Celtis laevigata 'All Seasons' | 2" to 2 1/2" cal. | Balled-in-Burlap |
| OO | 13 | OSHAGE ORANGE | Maclura pomifera | 2" to 2 1/2" cal. | Balled-in-Burlap |
| SHRUBS | | | | | |
| JFQ | 31 | JAPANESE FLOWERING QUINCE | Chaenomeles japonica | 2 gal. | Container |
| SSJ | 15 | SUNGOLD ST. JOHNSWORT | Hypericum patulum 'Sungold' | 2 gal. | Container |
| CIN | 20 | CINQUEFOIL | Potentilla fruticosa | 2 gal. | Container |
| AWS | 17 | ANTHONY WATERER SPIREA | Spirea bumalda 'Anthony Waterer' | 2 gal. | Container |
| FS | 28 | FROEBEL SPIREA | Spirea bumalda 'Froebeli' | 2 gal. | Container |
| COG | 21 | COMPACT OREGON GRAPE MOHONIA | Mahonia aquifolum 'compacta' | 2 gal. | Container |
| GROUNDCOVER | | | | | |
| DL | 118 | DAYLILY | Hemerocallis | 1 gal. @ 12"O.C. | Container |

## PLANTING NOTES:

1. All work shall be done in accordance with City of Wichita Landscape Specifications.
2. All tree planting sites shall be inspected by the Project Engineer prior to planting. The sites with soil which is determined by the Engineer to be unacceptable for establishment of plant material shall be excavated to a minimum of 5'x5'x3' and replaced with approved topsoil. Any tree pit excavation and topsoil replacement shall be incidental to tree planting. (see topsoil notes)
3. All planting sites for shrubs and groundcover shall have the existing soil removed and replaced with approved topsoil of the following standards: (see topsoil notes)
   Groundcover Beds – 12" depth entire bed
   Shrub Beds – 18" depth entire bed
4. Mulch all Groundcover Beds with 2" of mulch and mulch all Tree Saucer Wells with 4" of Mulch. Mulch material to be shredded cypress mulch. Contractor shall be responsible for covering all irrigation drip tubing with mulch.
5. Cost for mulch material to be incidental to the unit price for each respective plant.
6. Use triangular spacing on all Groundcover Beds.
7. Report any discrepancies in the planting plan to the Project Engineer, prior to starting construction.

## TOPSOIL NOTES:

1. Topsoil for this project will be required in all raised planter beds and in tree grate pits if existing soil in pit is determined unsatisfactory by the Project Engineer.
2. Topsoil hauled onto site shall be fertile, friable, natural loam topsoil, of uniform quality characteristic of representative local soils which produce heavy growth of crops, grass or other vegetation. It shall be free of subsoil, clay lumps, brush, weeds, roots, stones, trash or other matter toxic to plant growth.
3. Topsoil shall be delivered in an unfrozen and non-muddy condition and shall be subject to approval by the Project Engineer.

GossenLivingston
Architecture
420 South Dupont
Wichita, KS 67202
Tel (316) 262-1107
Fax (316) 262-3248

LANDSCAPE PLAN
MOSLEY AVENUE

SRB 841 SOUTH HILLSIDE WICHITA, KANSAS 67211 316-652-7754 FAX 652-7932

SAVOY, RUGGLES & BOHM, P.A.
ENGINEERING & SURVEYING

PROJECT NUMBER 472-82373

| DRAWN | DESIGN | REVIEW | DATE | UTILITY | SRB JOB |
|---|---|---|---|---|---|
| TB | TDM | TCR | 3/22/94 | | 70E |

REVISED

DWG. FILE 70E LS1

18
31

C:\ARCAUDIO\LIVE\APV\70E\LS1 Tue Mar 22 16:18:47 1994