SRB

Scale: PLAN 1" = 20'
PROFILE 1" = 20' Horiz. 1" = 5' Vert.

Sta. 0+00 Line 2
1-8"x8" MJ Topping Sleeve, Valve, & Valve Box to be furnished & installed by the Water Department
Valve Box Elev. 108.72

Sta. 0+19 Line 2
1-11 1/2° Bend (Vert.)

Sta. 0+29.17 Line 2
1-11 1/2° Bend (Rotated)

Sta. 0+59.95 Line 2
1-11 1/2° Bend (Horiz.)

CAUTION!
(2) SW Bell Conduits

Tie over 1" Service to irrigation system. Install new meter setting

CAUTION!
KG&E Gas Service

Sta. 4+10 Line 2
1-8" Valve Ass'y. (N)
1-Fire Hydrant Ass'y.
L=7.5'
Valve Box Elev. 109.58
Bury Line Elev. 109.85

Remove & Replace w/Temporary A.C. Pavmt. See Water Main Notes Sheet 2.

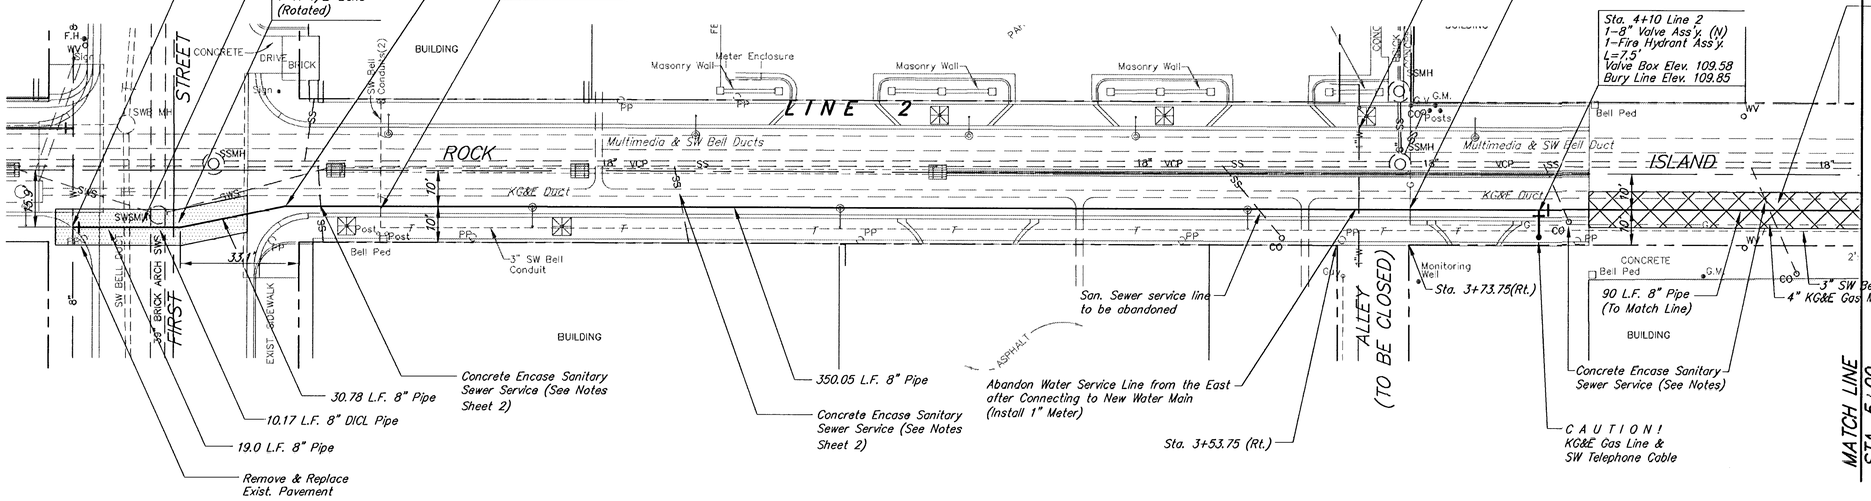

Unless noted otherwise, elevations shown are to top of pipe

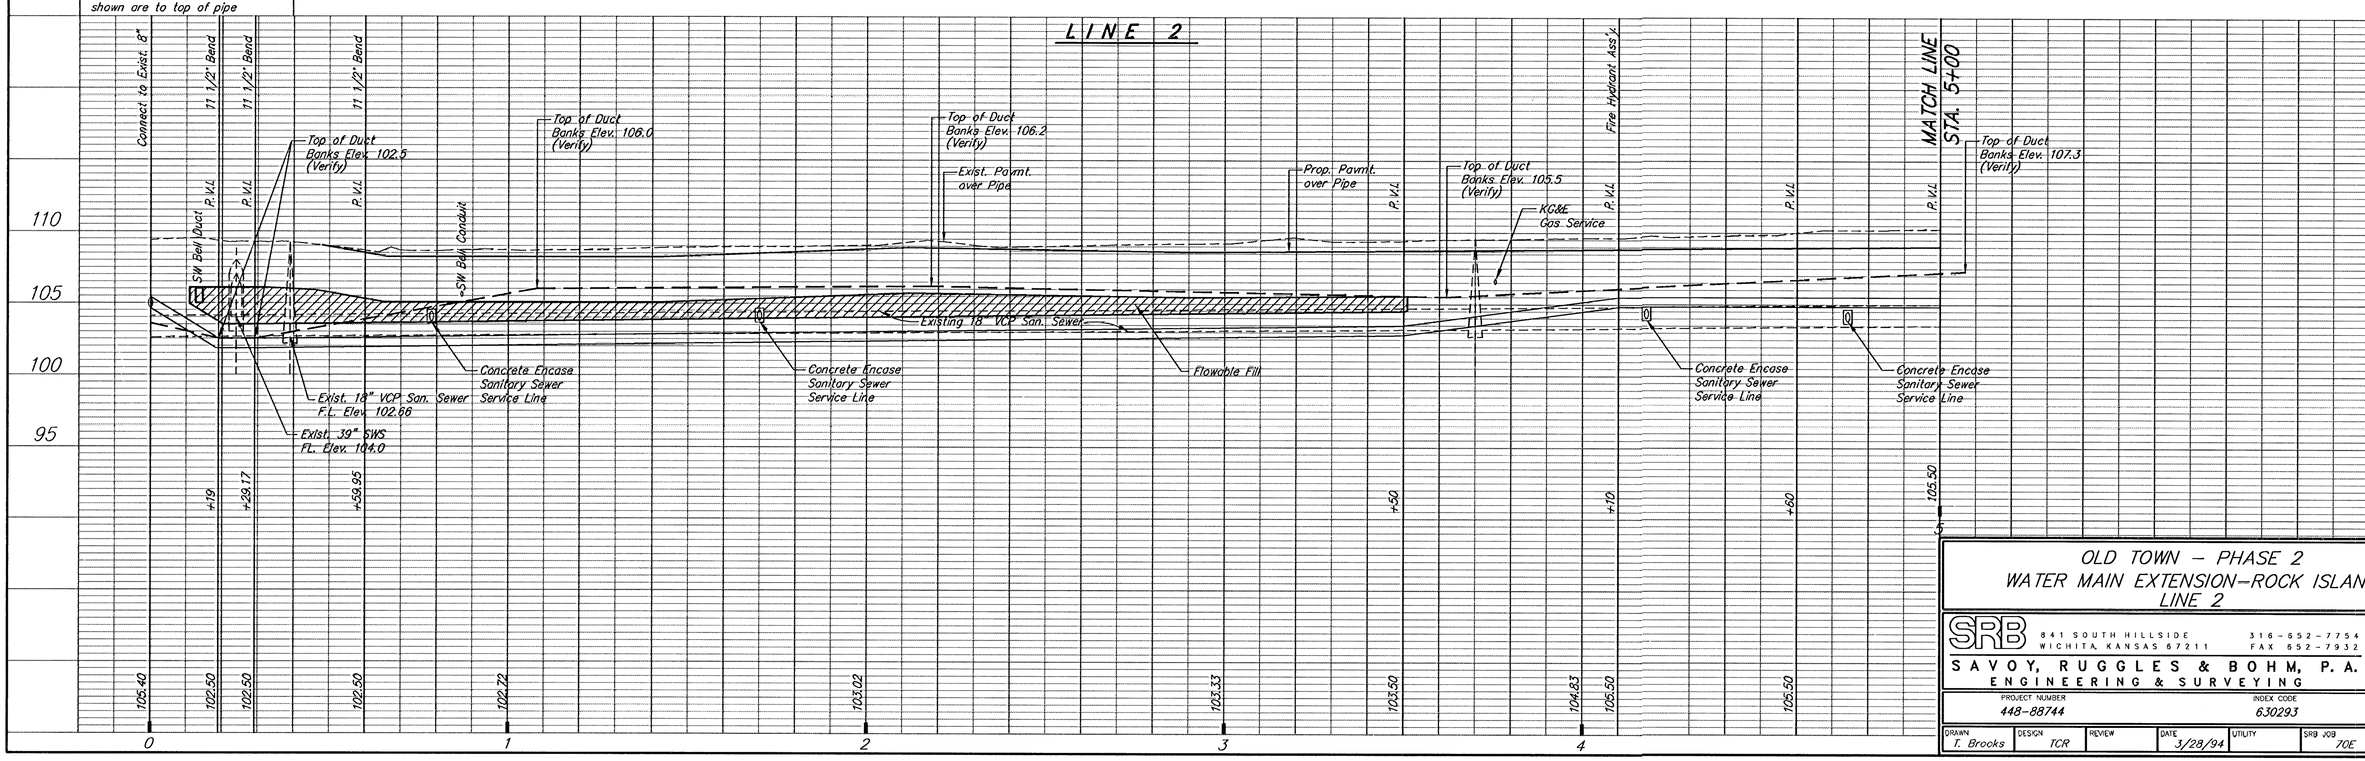

OLD TOWN – PHASE 2
WATER MAIN EXTENSION–ROCK ISLAND
LINE 2

SRB 841 SOUTH HILLSIDE WICHITA, KANSAS 67211 316-652-7754 FAX 652-7932
SAVOY, RUGGLES & BOHM, P.A.
ENGINEERING & SURVEYING

REVISED

PROJECT NUMBER	INDEX CODE
448-88744	630293

DRAWN	DESIGN	REVIEW	DATE	UTILITY	SRB JOB
T. Brooks	TCR		3/28/94		70E

DWG FILE 70E1.W4

26
31

C:\MODADD\CIVIL\VP\70E\W4 Mon Mar 28 13:22:19 1994