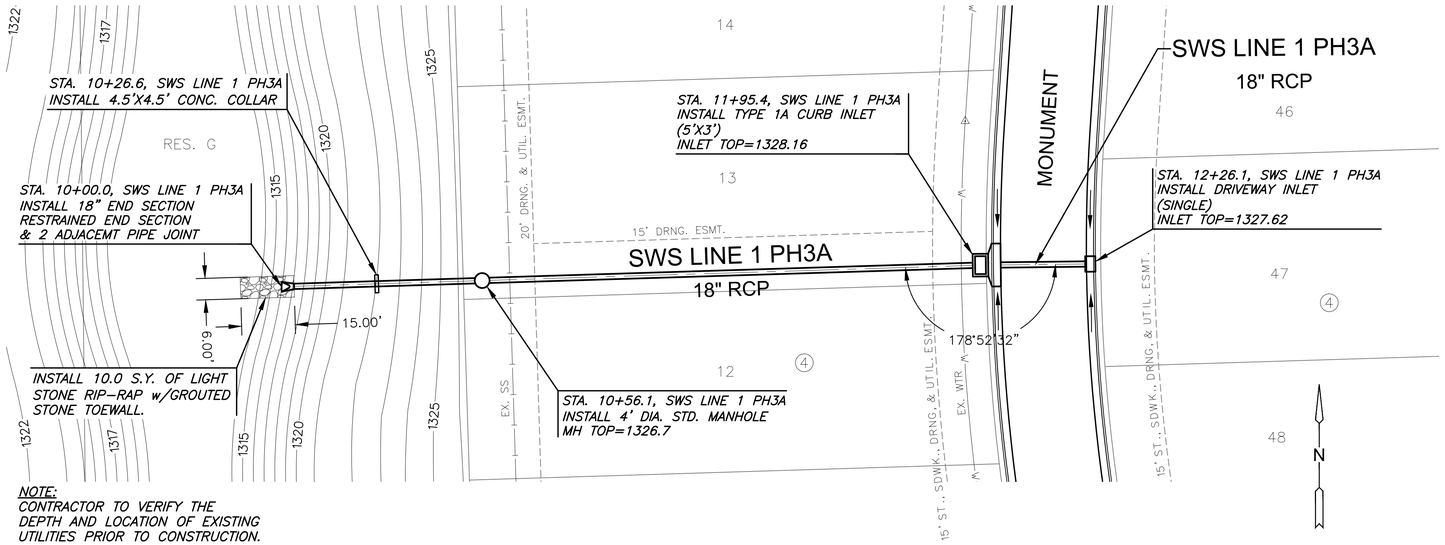

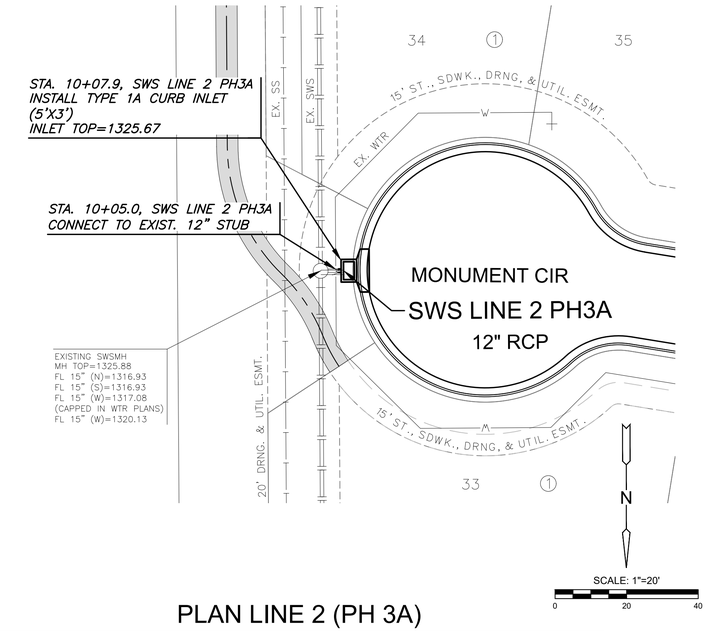

PLAN LINE 1 (PH 3A)
PROFILE LINE 1 (PH 3A)

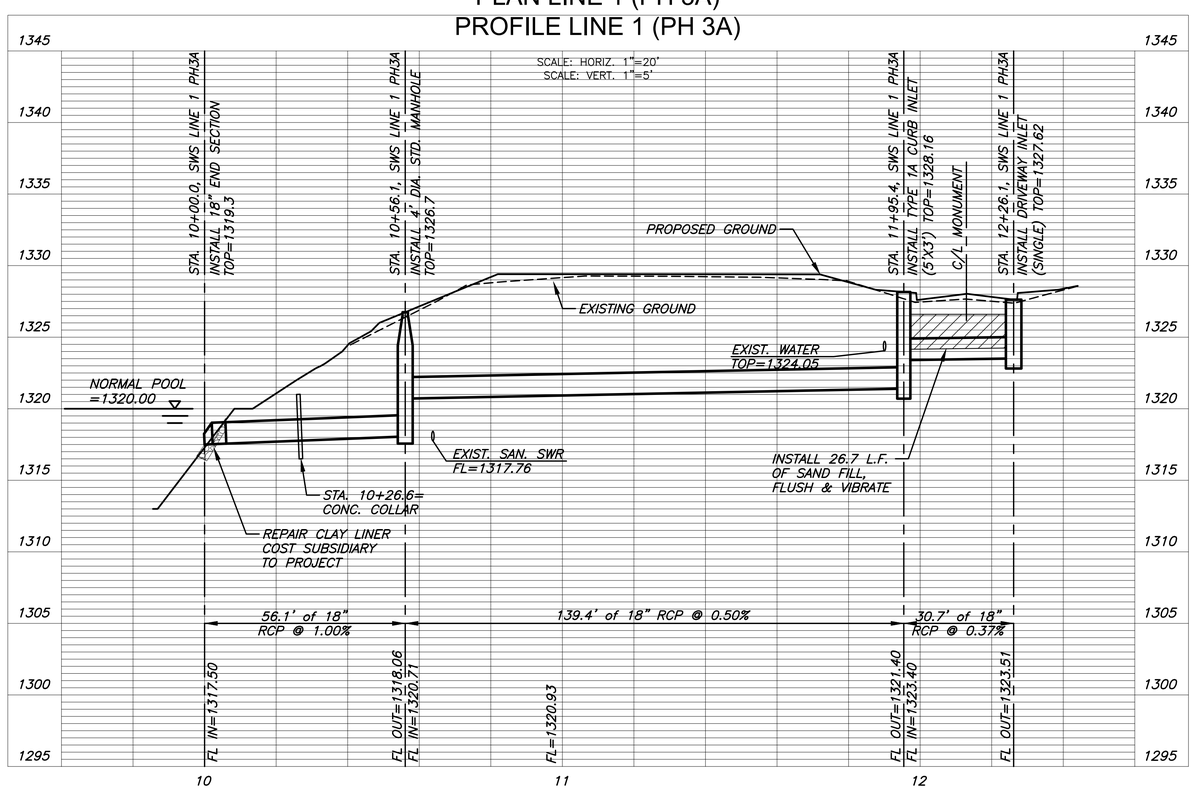

PLAN LINE 2 (PH 3A)
PROFILE LINE 2 (PH 3A)

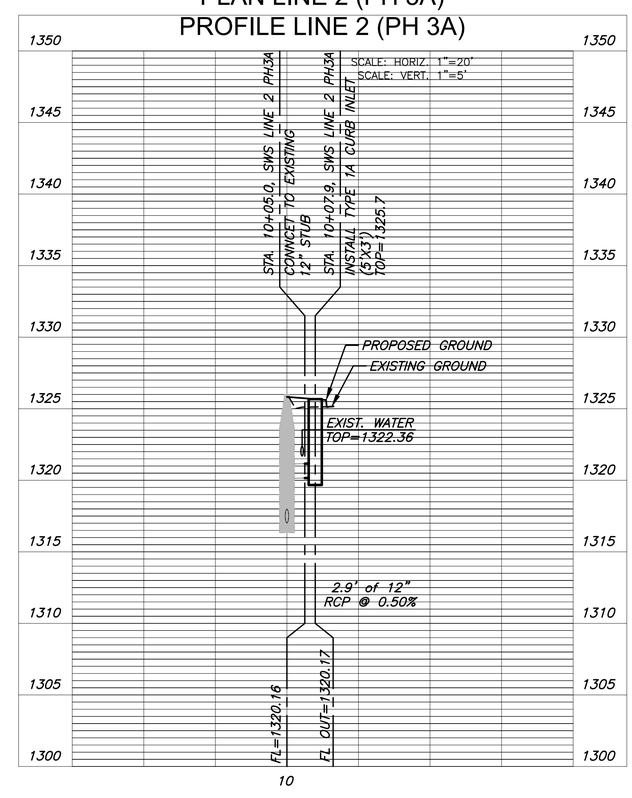

MKEC
Wichita, KS • 316-684-9600

PAVING & INCIDENTAL DRAINAGE FOR
AUBURN LAKES
PHASE 3

©2021
MKEC Engineering
All Rights Reserved
www.mkec.com
These drawings and their contents, including, but not limited to, all concepts, designs, & ideas are the exclusive property of MKEC Engineering (MKEC), and may not be used or reproduced in any way without the express consent of MKEC.

LINE 1 & 2
(PH 3A)

PROJECT NO.	472-2020-085657
DATE	MAY 2021
SCALE	1"=20'

DESIGNED	DRAWN	CHECKED
DFL	CRM	JAG

NO.	REVISION	DATE

SHEET NO.
21 OF 51

PLOTTED: Monday, May 10, 2021 @ 10:10AM
J:\PROJECTS\2016\16101\221_PERFECTION_AUBURN_LAKES_16221 CAD\SHTS\05 CIVIL\SWS\PHASE 3\16221-05-4200.DWG