FHWA REG NO.	STATE	PROJECT NO.	YEAR	SHEET NO.	TOTAL SHEETS
7	KANSAS	87 N-0196-01	2001	2	6

REFERENCES NOTED	BY	DATE
REFERENCES CHECKED		

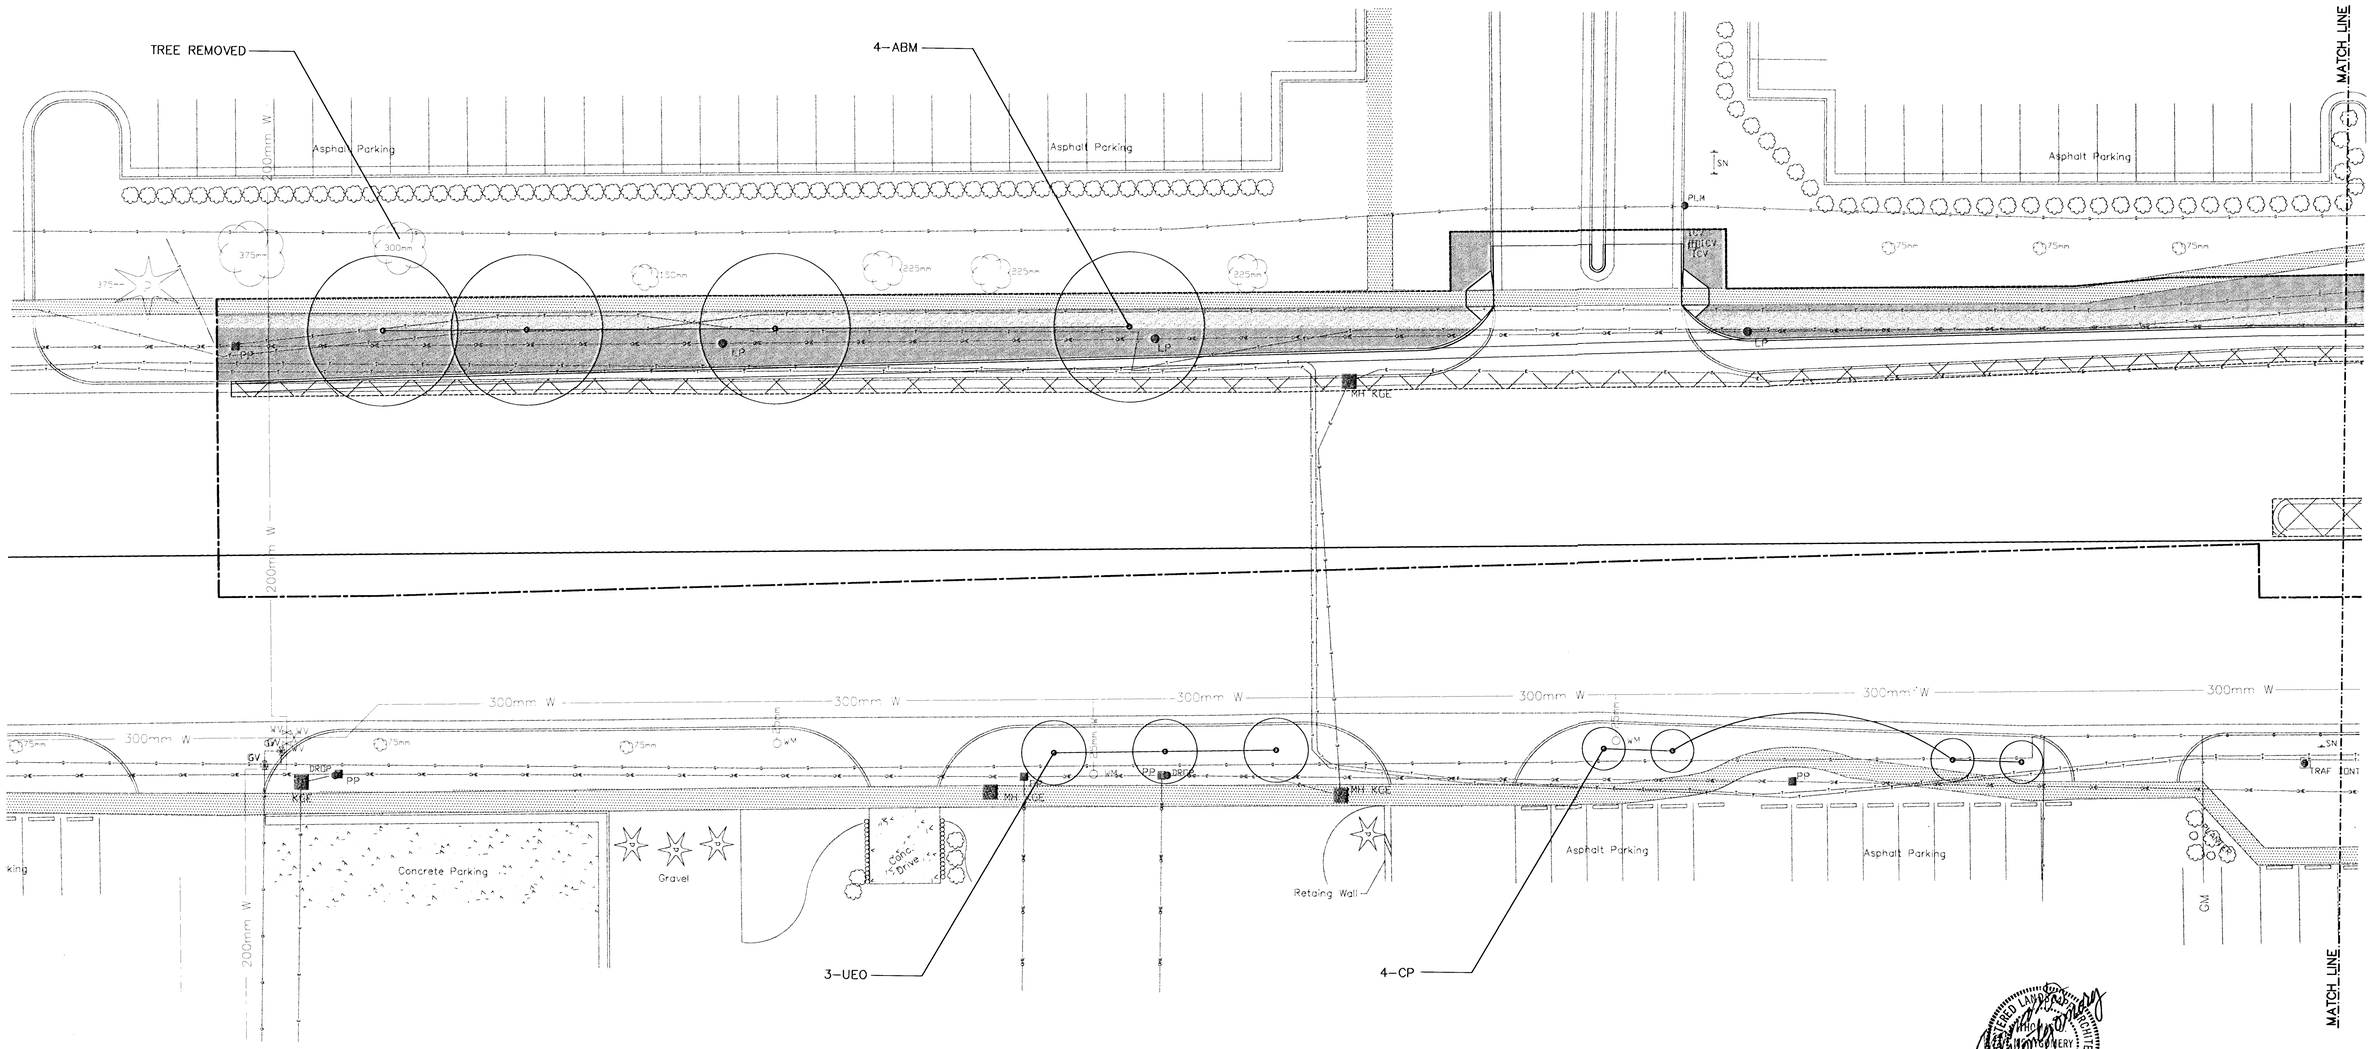

LANDSCAPE PLAN
SHEET NO.1

A

0 2000mm 8000mm
SCALE 1:200

N

KEY

NO SCALE

N

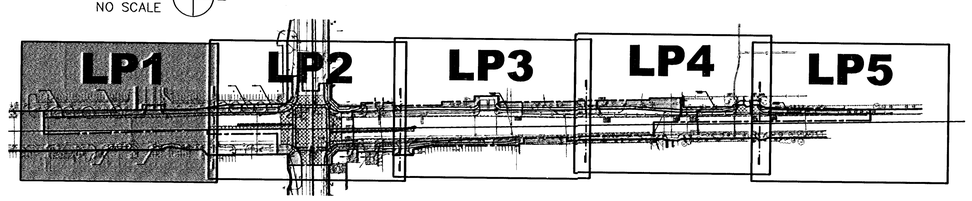

REGISTERED LANDSCAPE ARCHITECT
THOMAS D. MONTGOMERY
161
STATE OF KANSAS
Thomas D. Montgomery
11-05-01

NO.	DATE	REVISIONS	BY	APP'D
2				
1				

KANSAS DEPARTMENT OF TRANSPORTATION

CENTRAL & ROCK INTERSECTION
STA. 4+740 TO STA. 4+870

PROJ. NO. 87 N-0196-01 SEDGWICK CO.

GOSSEN LIVINGSTON ARCHITECTS
WICHITA, KANSAS

DESIGNED BY: ??? CHECKED BY: TDM
DRAWN BY: LES DATE: NOV. 2001 SHEET 2 OF 6

H:\CIVIL\98166\landscape\10-24-01\9972lp1.dwg Fri Nov 02 08:37:33 2001