FHWA REGION NO.	STATE	PROJECT NO.	YEAR	SHEET NO.	TOTAL SHEETS
7	KANSAS	87 N-0061-01	1998	7	91

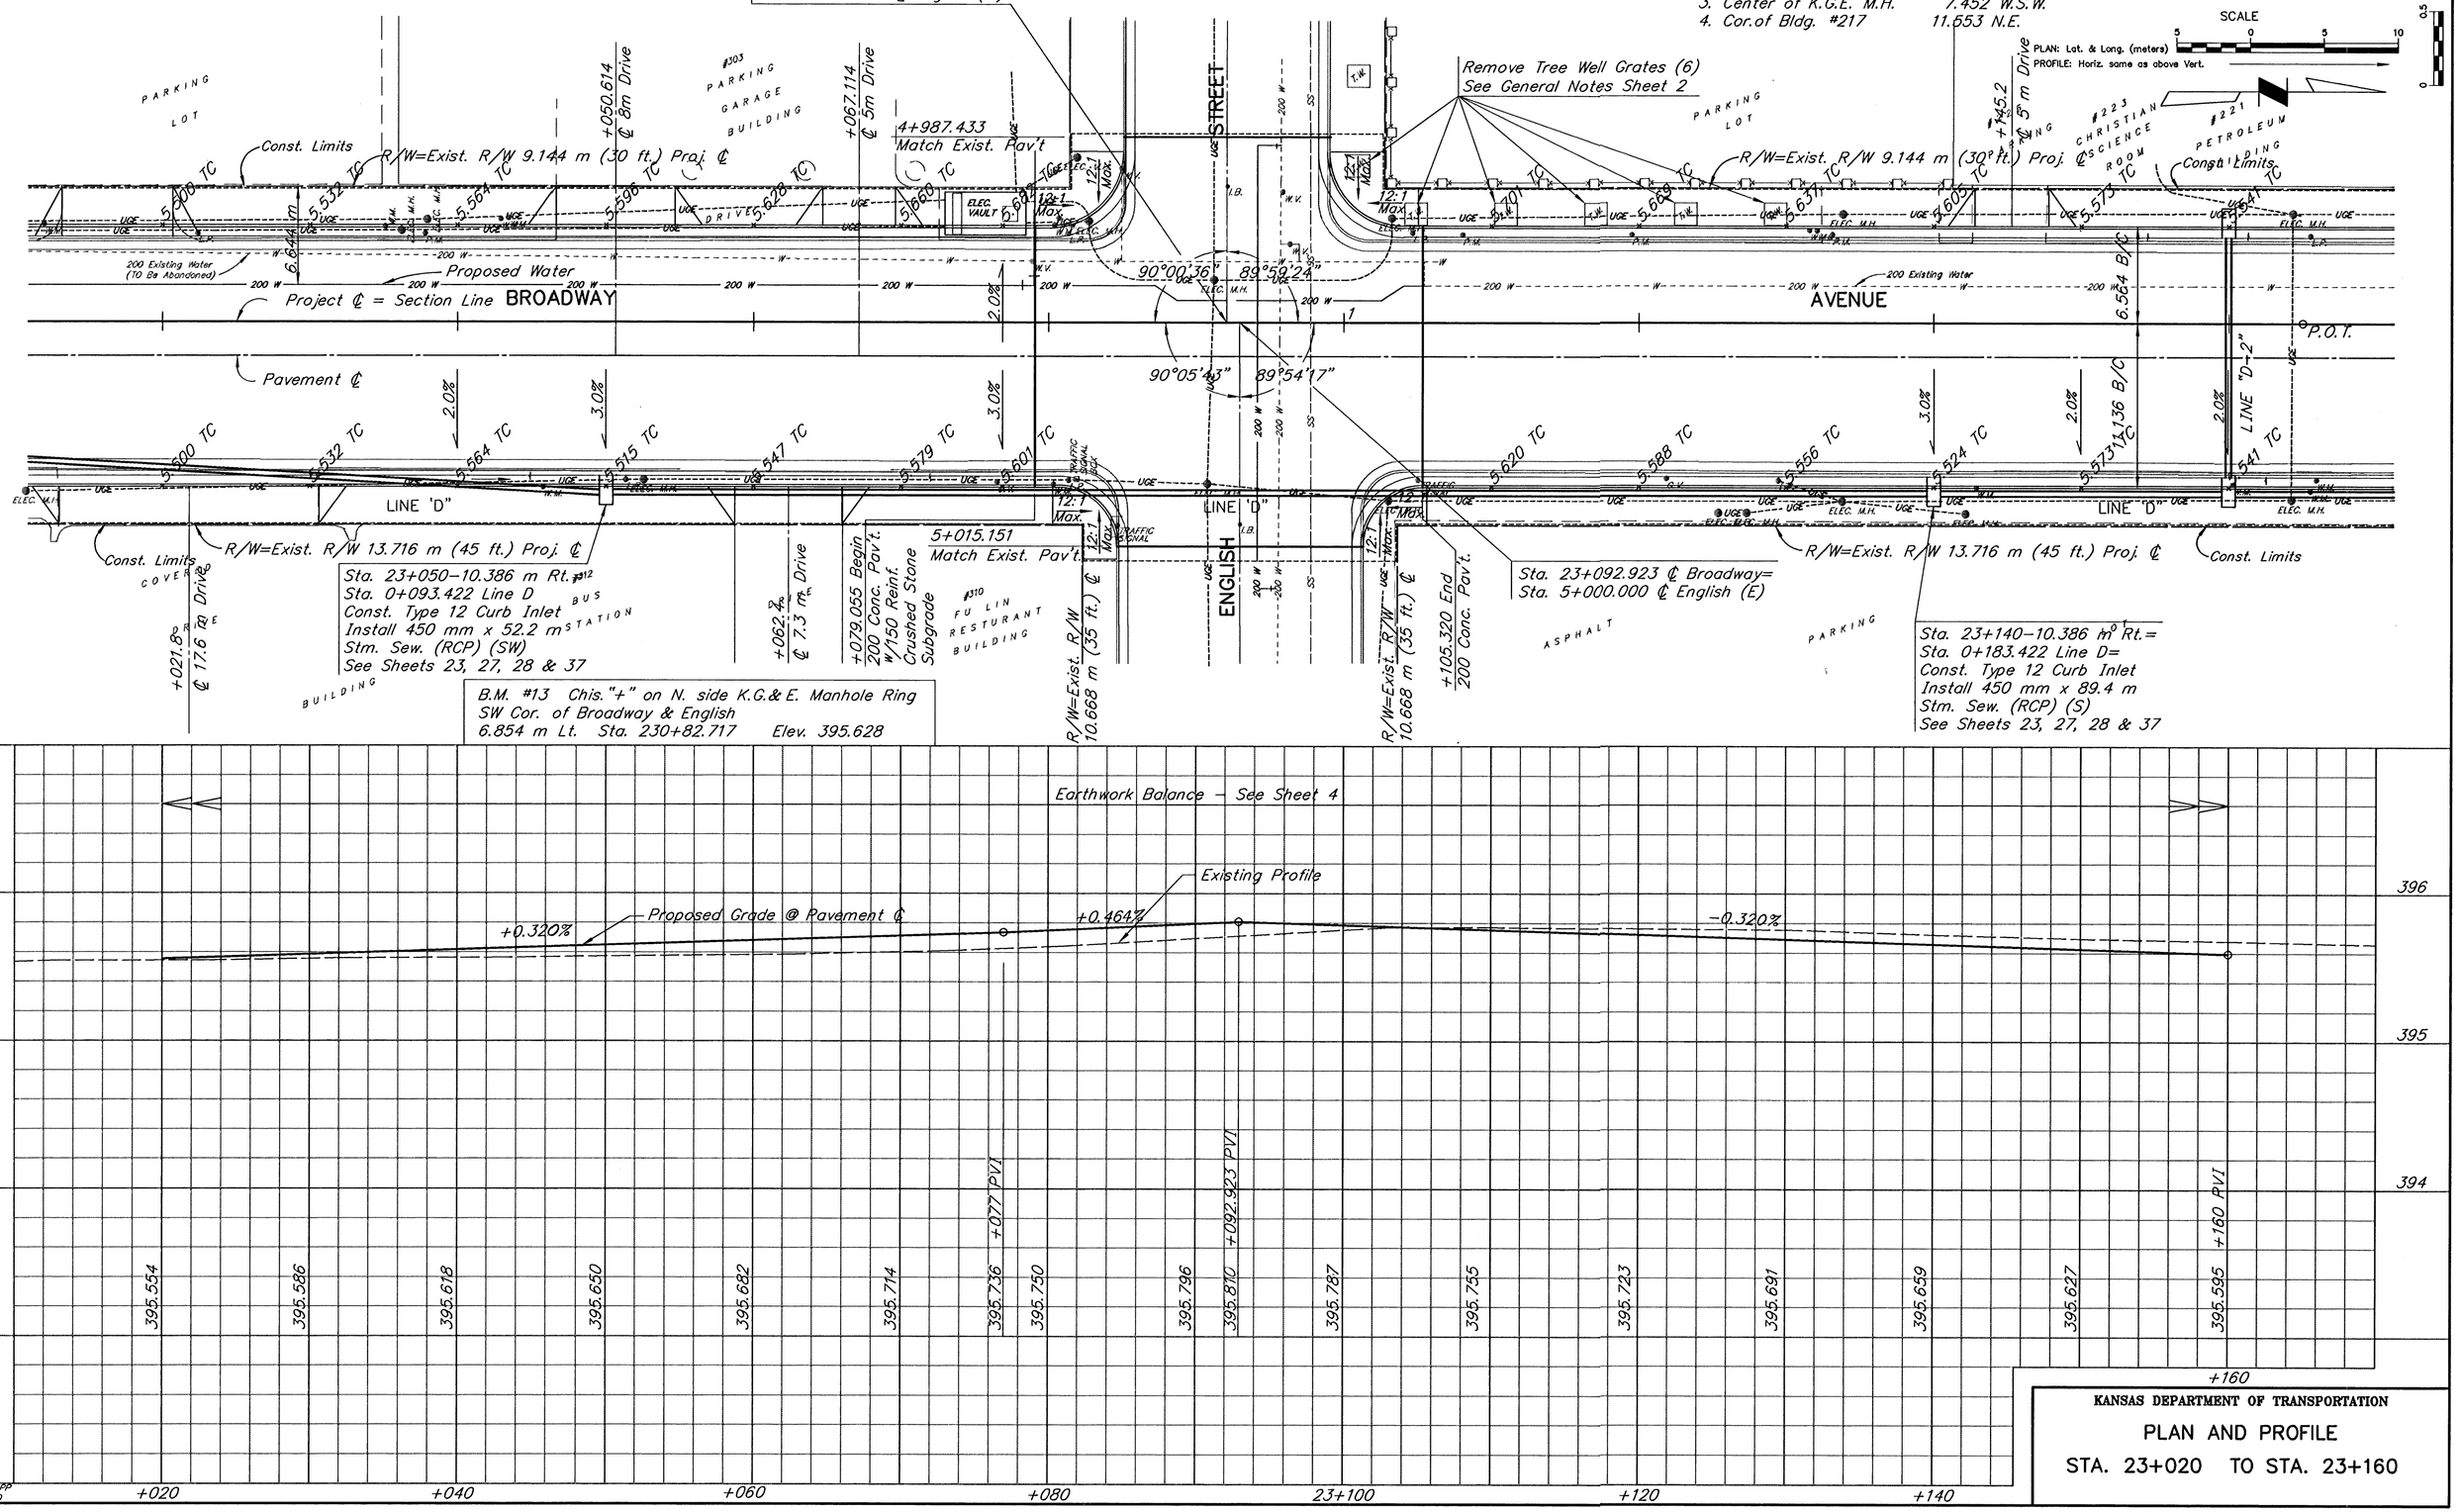

KANSAS DEPARTMENT OF TRANSPORTATION

PLAN AND PROFILE

STA. 23+020 TO STA. 23+160

Sheet 7

Last Plot-Date: 05/18/98 Plot-Time: 8:22 A.M.

APP. CKD. TR. DR. DES. CADD PLOT SURV.

© LK8342\APP SCALE 1:200