Note #1 Westar Conduit
Existing Westar conduit and manholes to be abandoned by Westar Energy. City of Wichita to assume ownership of conduit and manholes on south side of Douglas. Light pole bases to be removed by others.

Note #2 Service Box Lids
Remove service box lids at NE and SE corner of intersection of Douglas and Seneca, replace with lids to be picked up at CMF 1801 S. McLean.

Note #3 Trench Backfill
All trench backfill for this project will be jetted and flushed sand as per City of Wichita specifications. Flowable fill is not required.

* Offset dimension for Inlets are measured from the inside face of the box structure nearest the curb to the centerline of the street right of way

20 0 10 20 40 80
(IN FEET)
1 inch = 20 ft.

No.	Description	Northing	Easting	Station	Offset	Elevation
8	X cut in Sidewalk NW Cor. Seneca & Douglas	5000.01	10000.02	9+59.97	50.38 L	112.99
9	X cut in Sidewalk NW Cor. Douglas & Walnut	5011.06	10345.59	13+05.59	59.99 L	112.93
10	PK nail in Asph. Parking Lot SE Cor Douglas & Handley	4897.39	10787.61	17+47.13	55.52 R	112.97
11	X cut Concrete Parking Lot NW Cor Douglas & Osage	5010.42	11056.55	20+16.94	56.39 L	113.24
12	5/8" rebar SE Cor Douglas & Oak	4901.36	11416.44	23+75.97	54.16 R	112.60
13	PK nail Asphalt Parking Lot NW Cor Seneca & Sycamore	5015.72	11758.92	27+54.31	58.02 L	111.81
14	X cut in SW at NE Cor Nichol's Honda	5226.83	12268.81	32+95.18	51.58 R	110.96

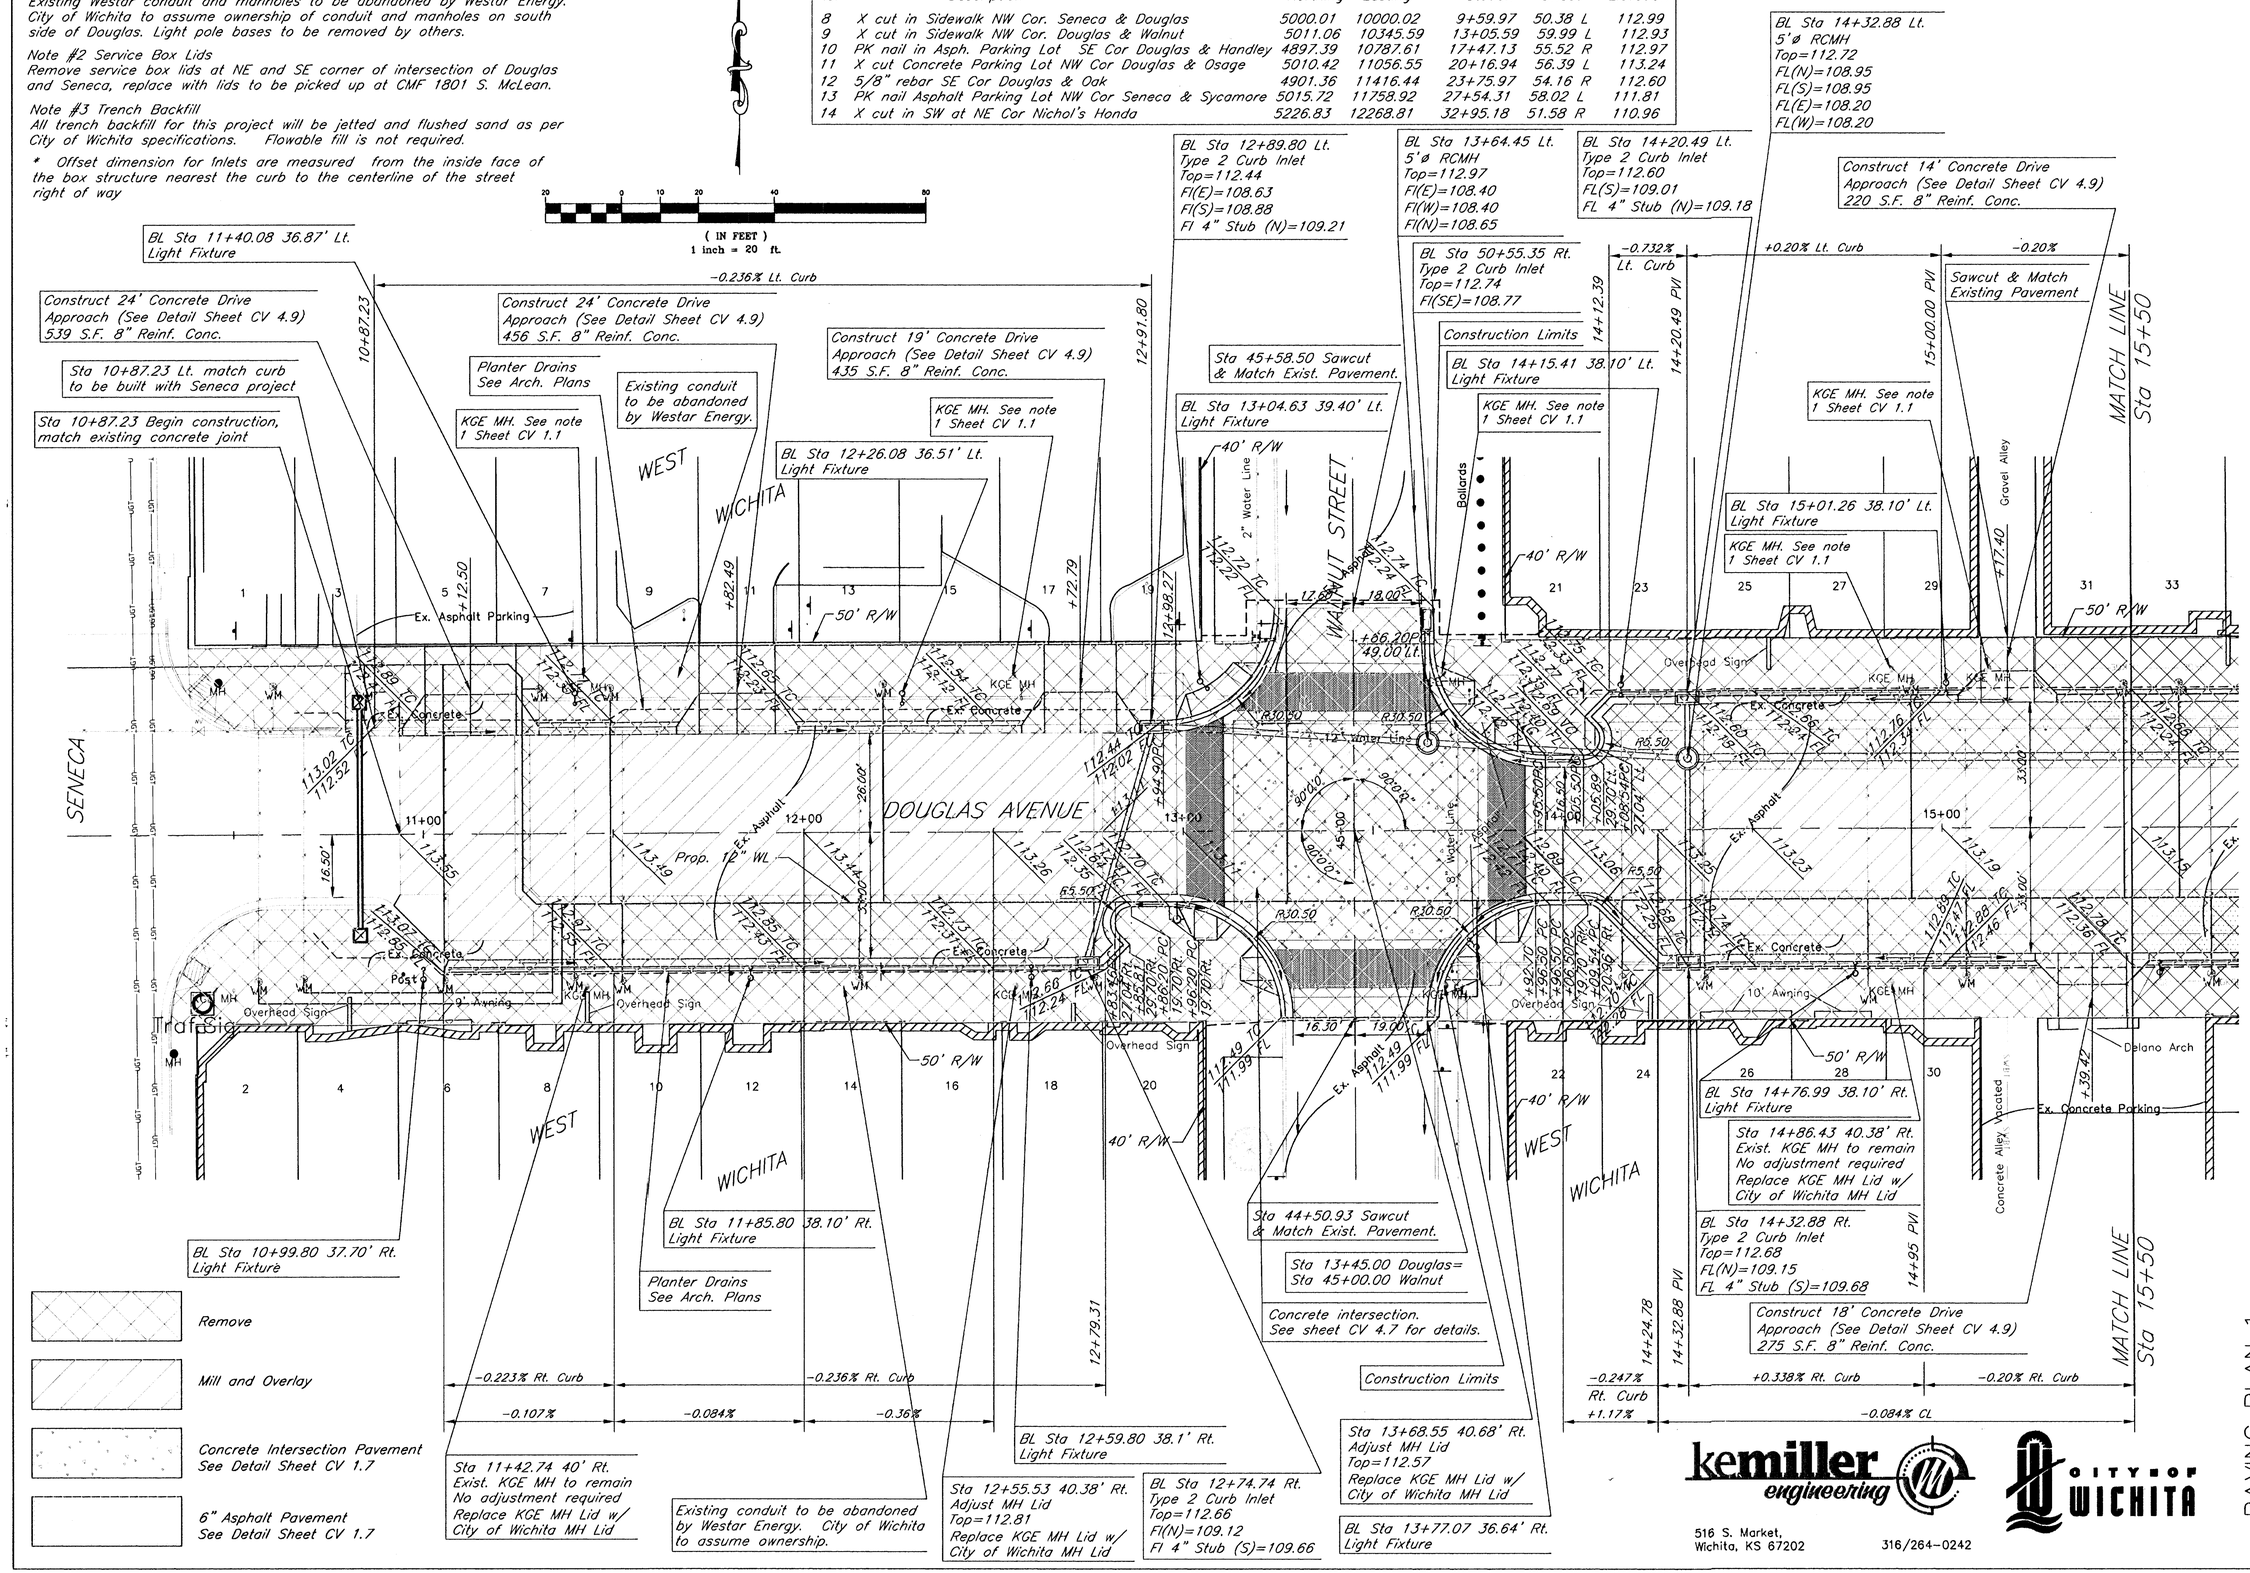

kemiller engineering
516 S. Market,
Wichita, KS 67202
316/264-0242

CITY OF WICHITA

PAVING PLAN 1

McCLUGGAGE VAN SICKLE & PERRY
ARCHITECTS PLANNERS LANDSCAPE ARCHITECTS
125 S. WASHINGTON WICHITA, KANSAS 67202
P.O. BOX 346 WICHITA, KANSAS 67201
PH. 316/262-0345 FAX 316/262-0465

WEST DOUGLAS STREETSCAPE
ARKANSAS RIVER TO SENECA
WICHITA, KANSAS

PROJECT NO. 472 83608 OCA: 706846
MVP PROJECT NO. 101008
DATE: August 7, 2002
REVISED: August 30, 2002

SHEET
CV 1.1