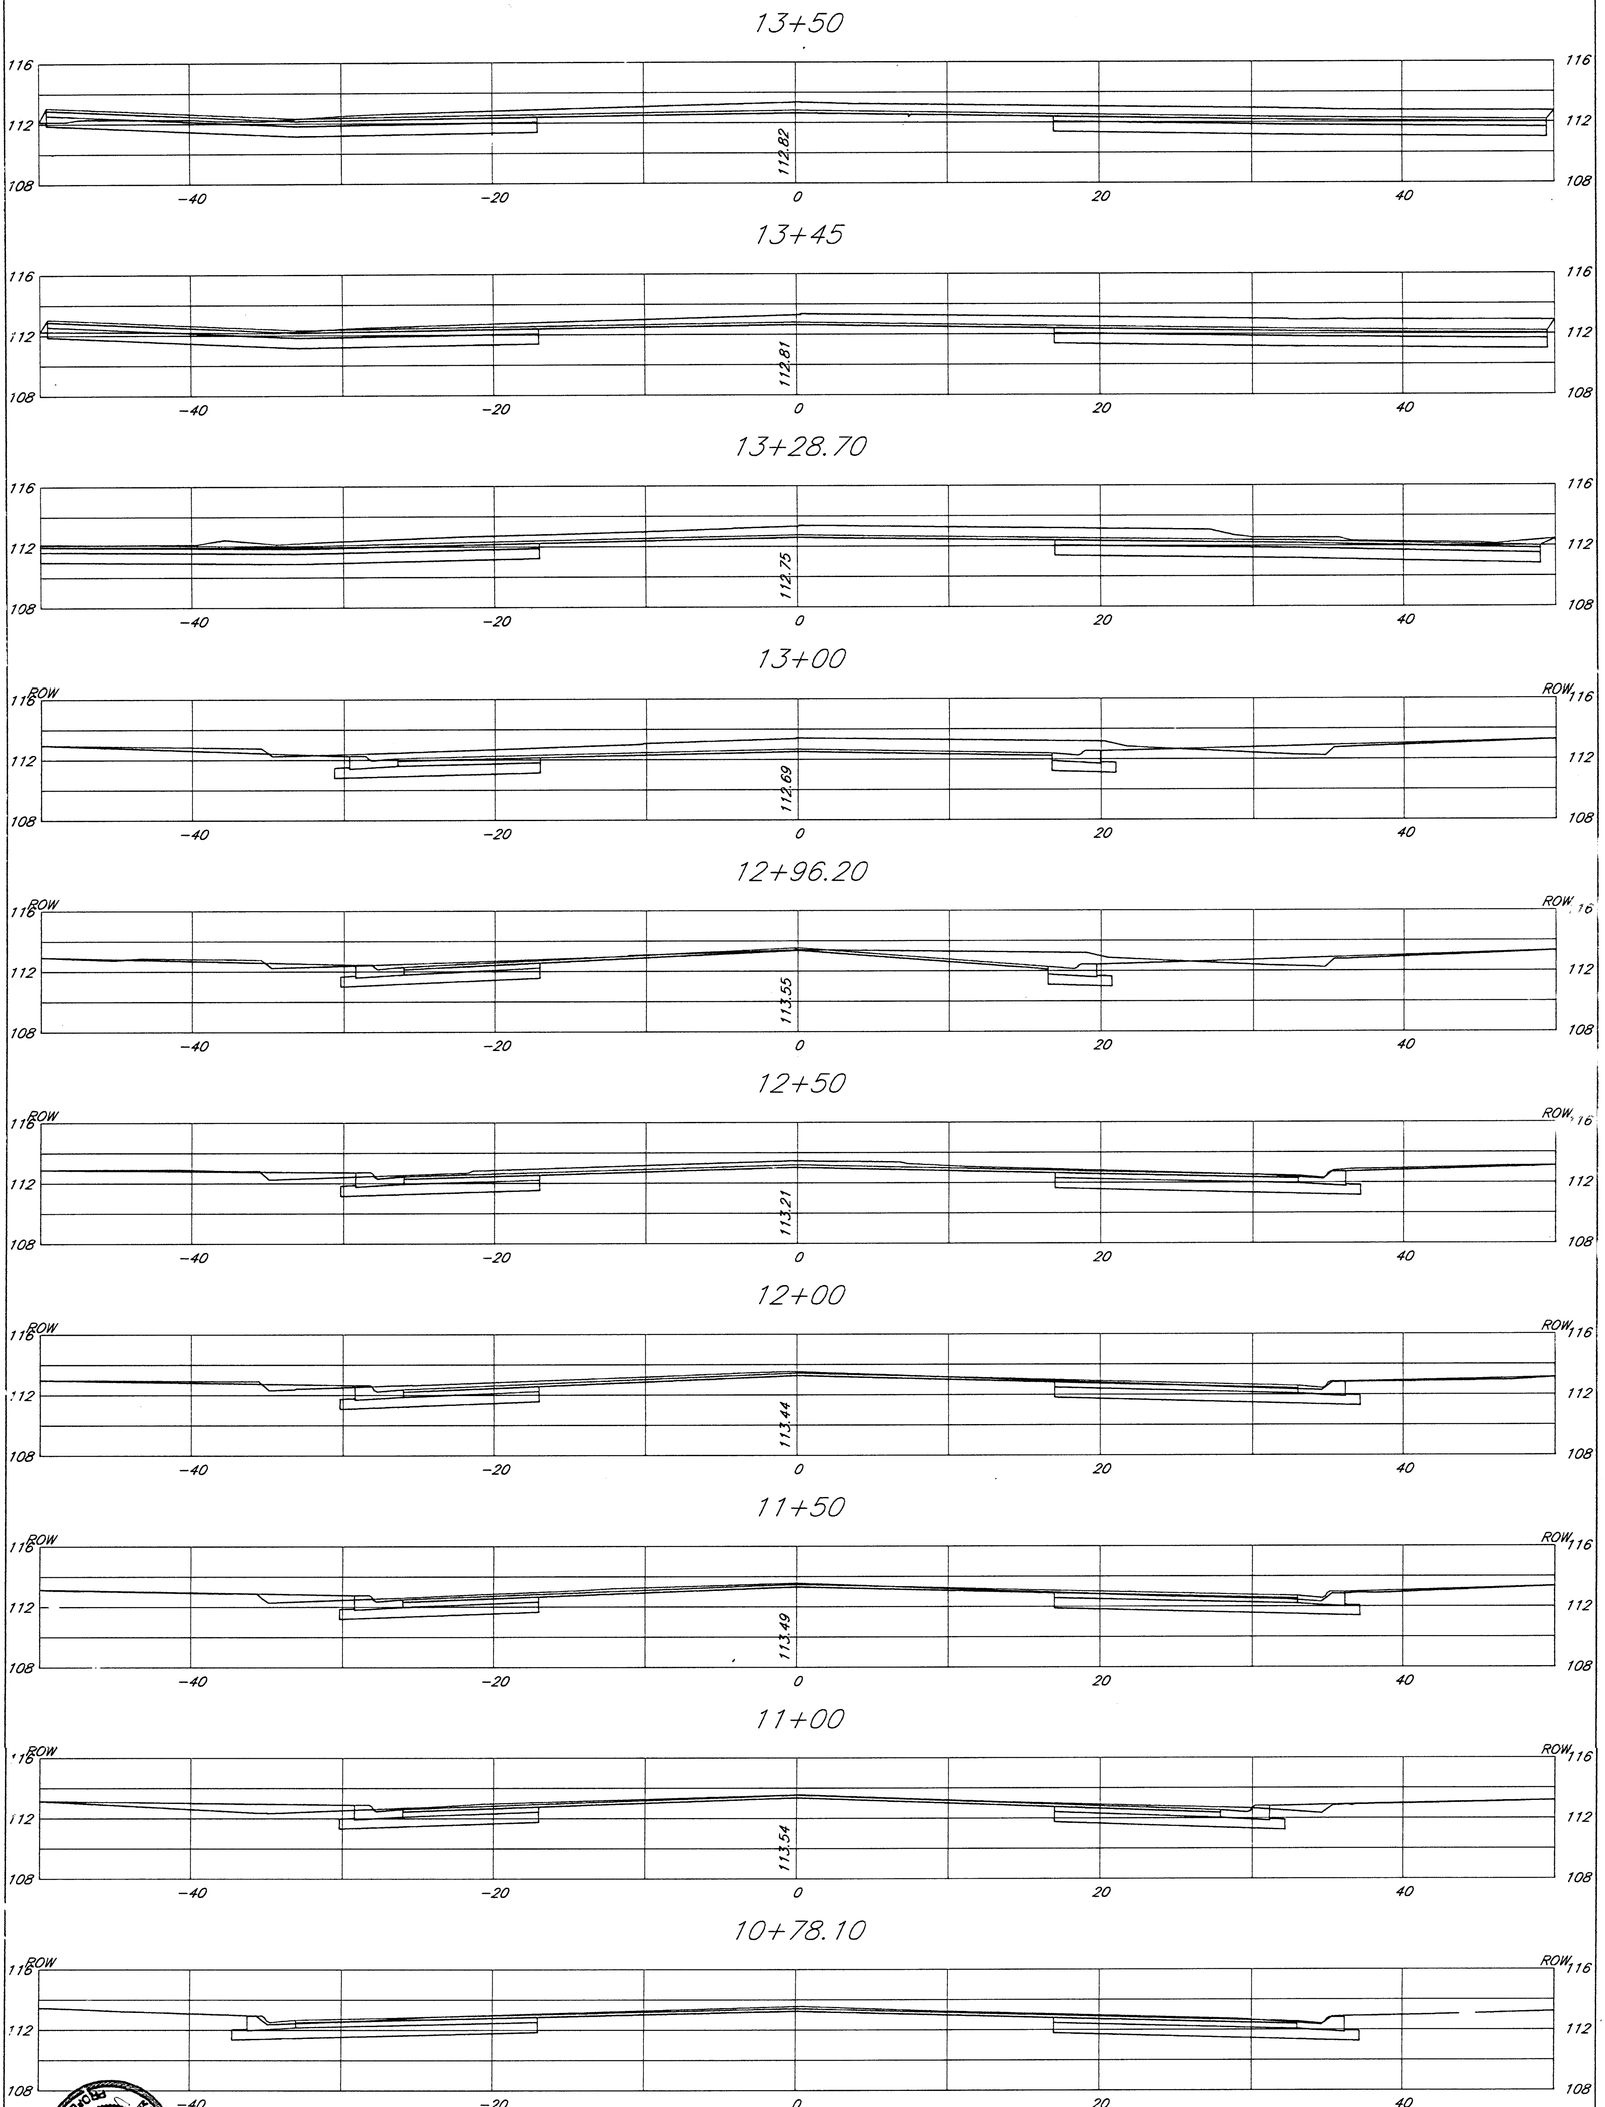

Cross Sections

kemiller engineering
516 S. Market,
Wichita, KS 67202
316/264-0242

CITY OF WICHITA

SHEET CV 5.1	PROJECT NO. 472 83608 OCA: 706846 MVP PROJECT NO. 101008 DATE: August 7, 2002 REVISED:	WEST DOUGLAS STREETSCAPE ARKANSAS RIVER TO SENECA WICHITA, KANSAS	ARCHITECTS • PLANNERS • LANDSCAPE ARCHITECTS 125 S. WASHINGTON WICHITA, KANSAS 67202 P.O. BOX 3848 WICHITA, KANSAS 67201 PH. 316.262.0451 • FAX 316.262.5465 McCLUGGAGE VAN SICKLE & PERRY