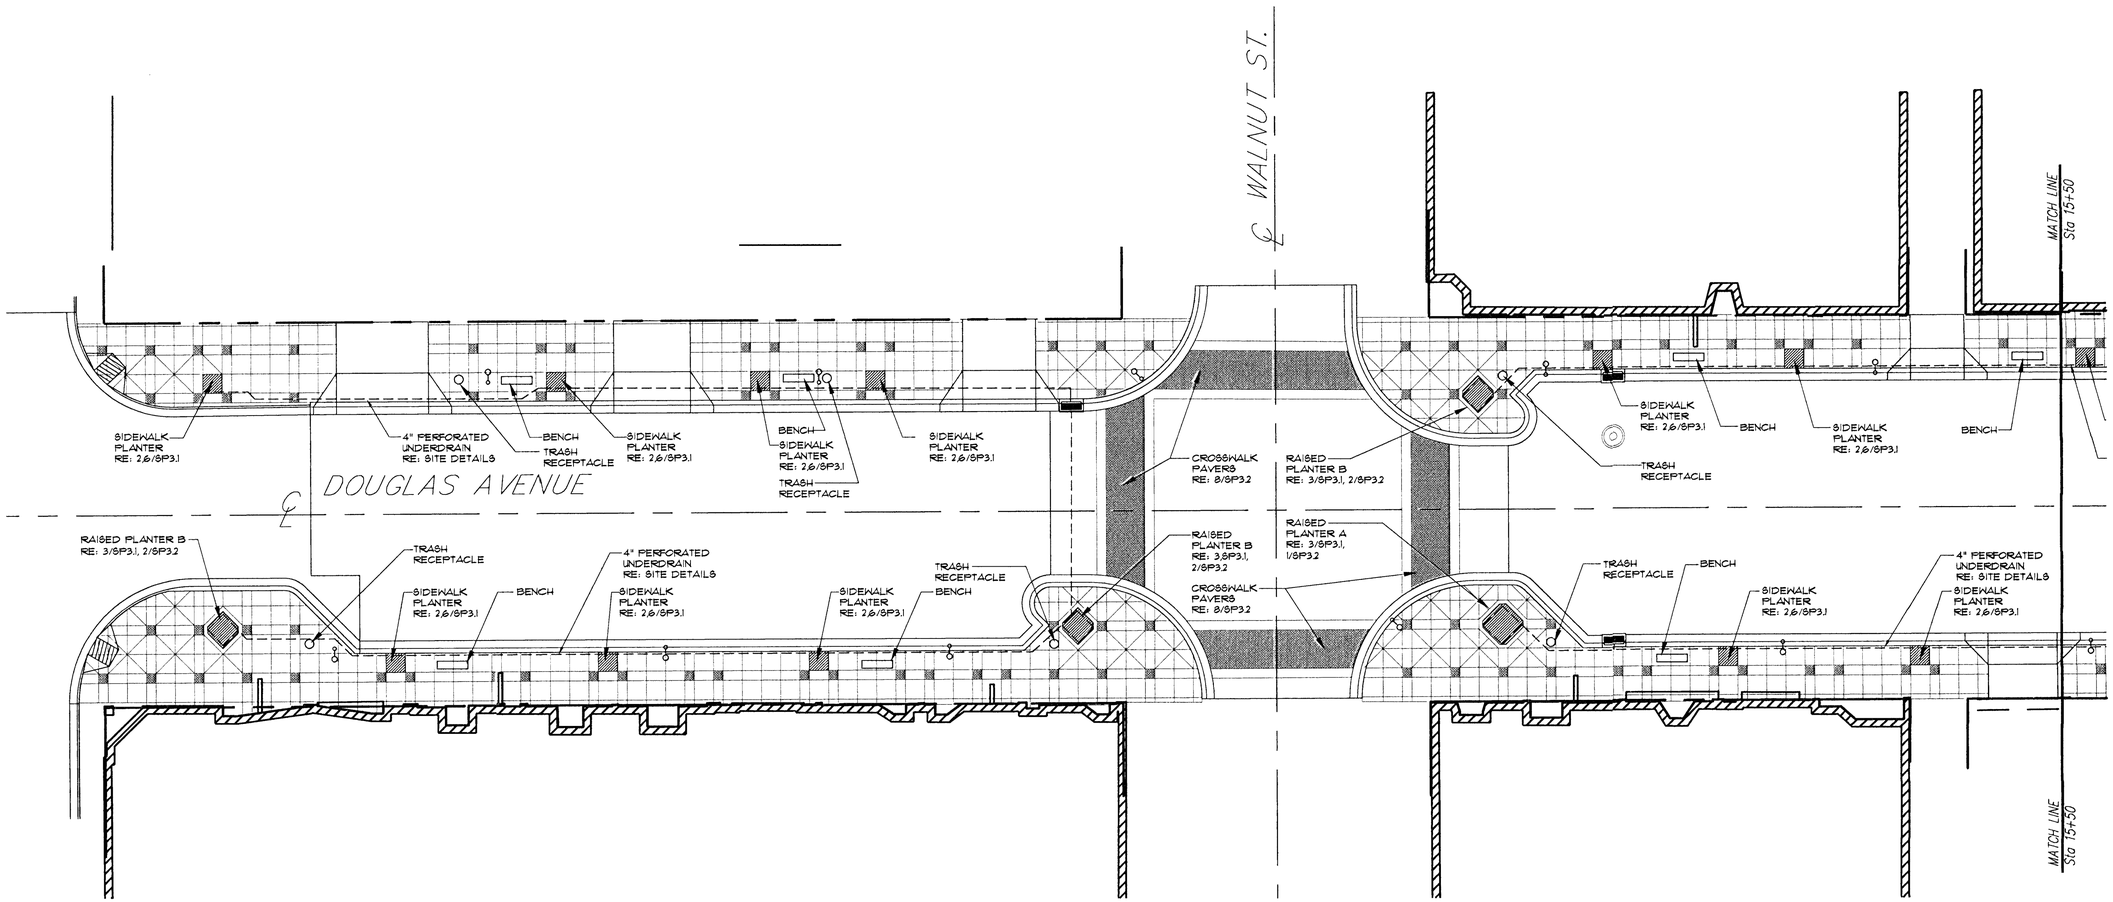

(A) STREETSCAPE PLAN 1

NORTH

0 10' 30'
5' 20' 50'
SCALE: 1" = 20'-0"

CITY OF WICHITA

STREETSCAPE PLAN 1

PROJECT NO. 472 836008
MVP PROJECT NO. 101008
DATE: AUGUST 7, 2002
REVISED:
REVISED CONST. SET: FEBRUARY 7, 2003

SHEET
SP1.1

McCLUGGAGE VAN SICKLE & PERRY
ARCHITECTS - PLANNERS - LANDSCAPE ARCHITECTS
125 S. WASHINGTON WICHITA, KANSAS 67202
P.O. BOX 3948 WICHITA, KANSAS 67201
PH. 316.262.1345 - FAX: 316.262.5465

WEST DOUGLAS STREETSCAPE
ARKANSAS RIVER TO SENECA
WICHITA, KANSAS