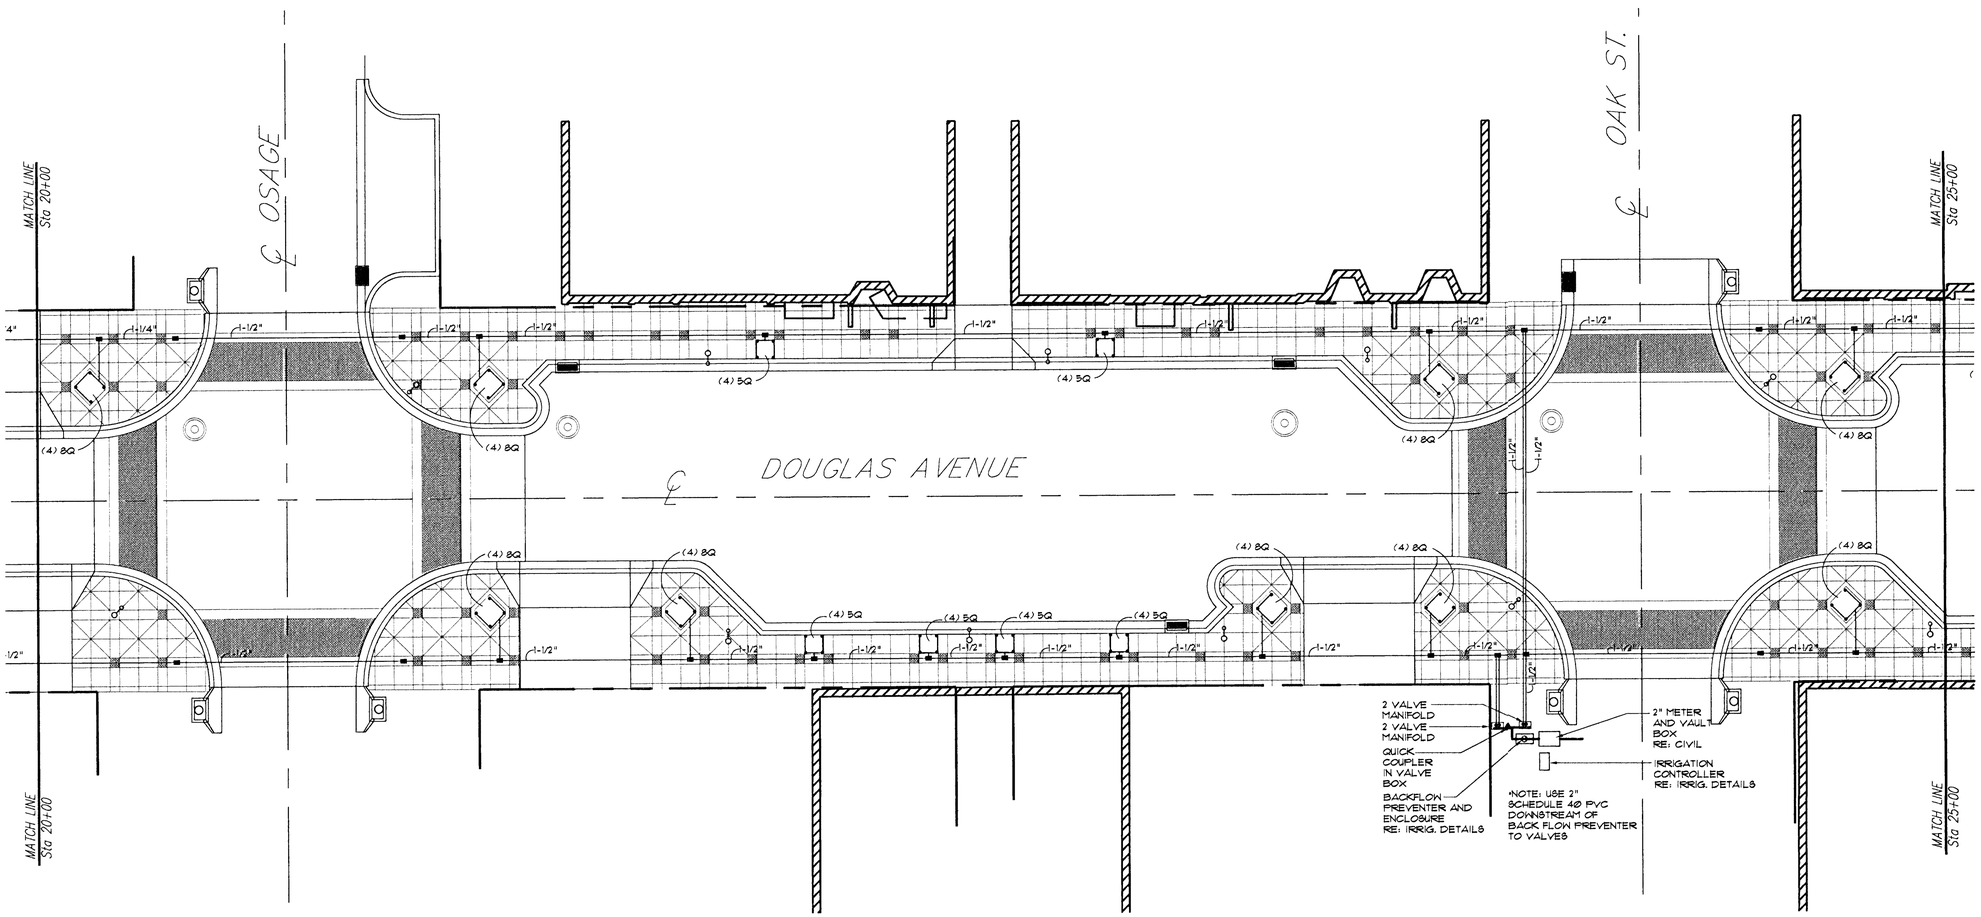

(A) IRRIGATION PLAN 3

NORTH

0 10' 30'
5' 20' 50'
SCALE: 1" = 10'-0"

CITY OF WICHITA

McCLUGGAGE VAN SICKLE & PERRY

ARCHITECTS · PLANNERS · LANDSCAPE ARCHITECTS
125 S. WASHINGTON WICHITA, KANSAS 67202
P.O. BOX 3446 WICHITA, KANSAS 67201
PH. 316.262.0426 · FAX 316.262.0465

WEST DOUGLAS STREETSCAPE
ARKANSAS RIVER TO SENECA
WICHITA, KANSAS

IRRIGATION PLAN 3

PROJECT NO. 472 83608
MVP PROJECT NO. 101008
DATE: AUGUST 1, 2002
REVISED:

REVISED CONST. SET:
FEBRUARY 7, 2003

SHEET
SP4.3