FHWA REG NO.	STATE	PROJECT NO.	YEAR	SHEET NO.	TOTAL SHEETS
7	KANSAS	87 N-0196-01	2001	20	55

DATE	BY
REFERENCES NOTED	
REFERENCES CHECKED	

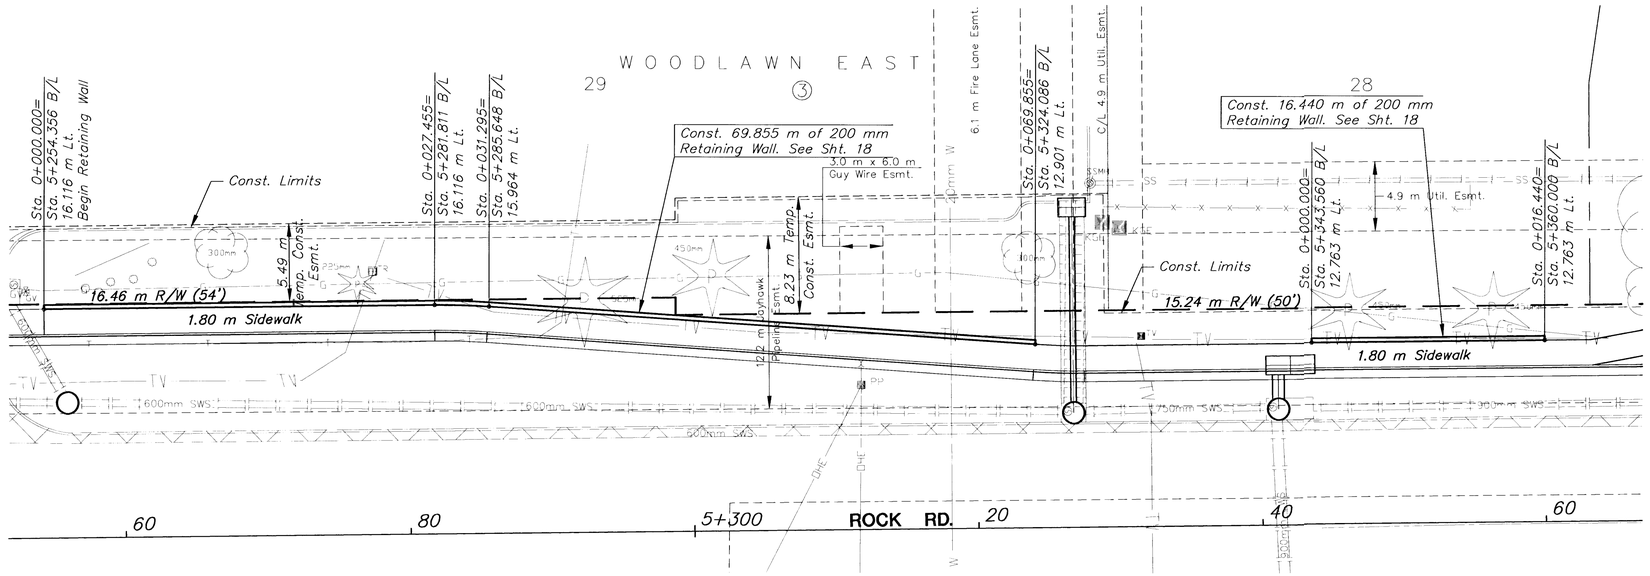

SCALE: 1:200

PLAN - WALL 3 & WALL 4

SCALE: 1:200

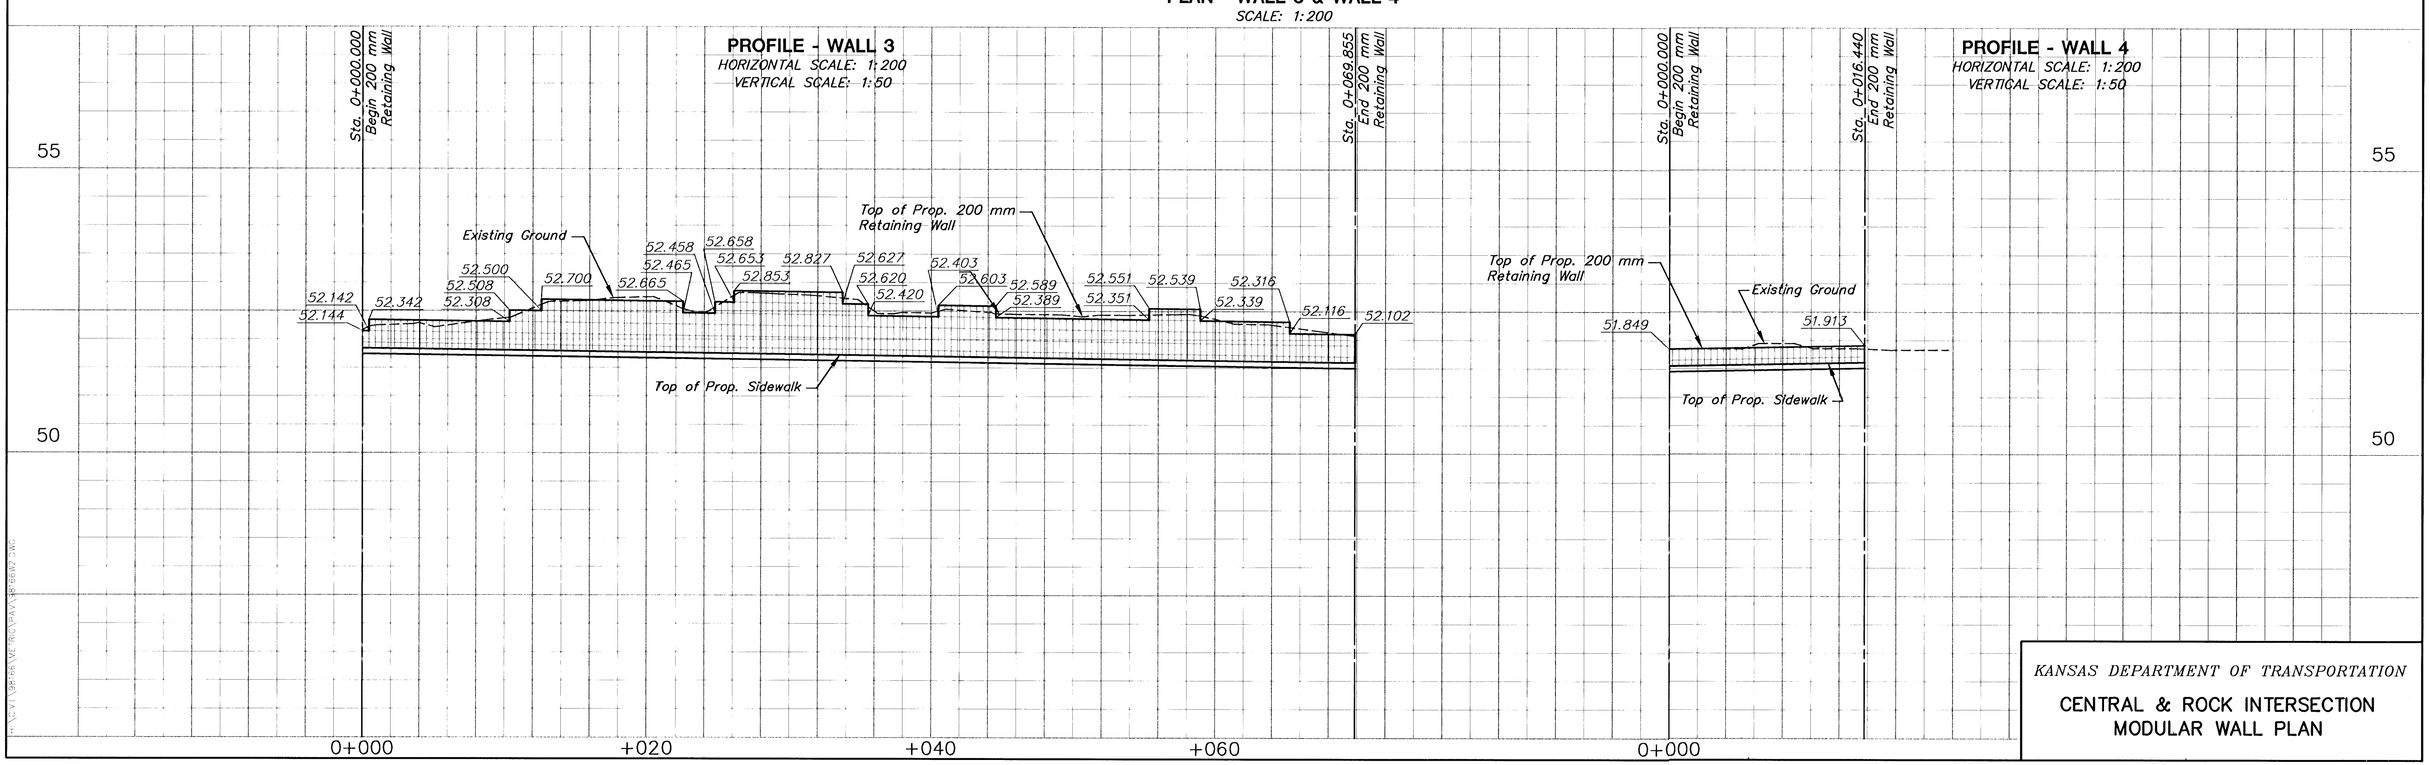

KANSAS DEPARTMENT OF TRANSPORTATION

CENTRAL & ROCK INTERSECTION
MODULAR WALL PLAN

H:\CIVIL\98166\METRIC\PAV\98166W2.DWG Fri May 25 17:16:05 2001