FHWA REG NO.	STATE	PROJECT NO.	YEAR	SHEET NO	TOTAL SHEETS
7	KANSAS	87N-0196-01	2001	41	55

	BY	DATE
REFERENCES NOTED		
REFERENCES CHECKED		

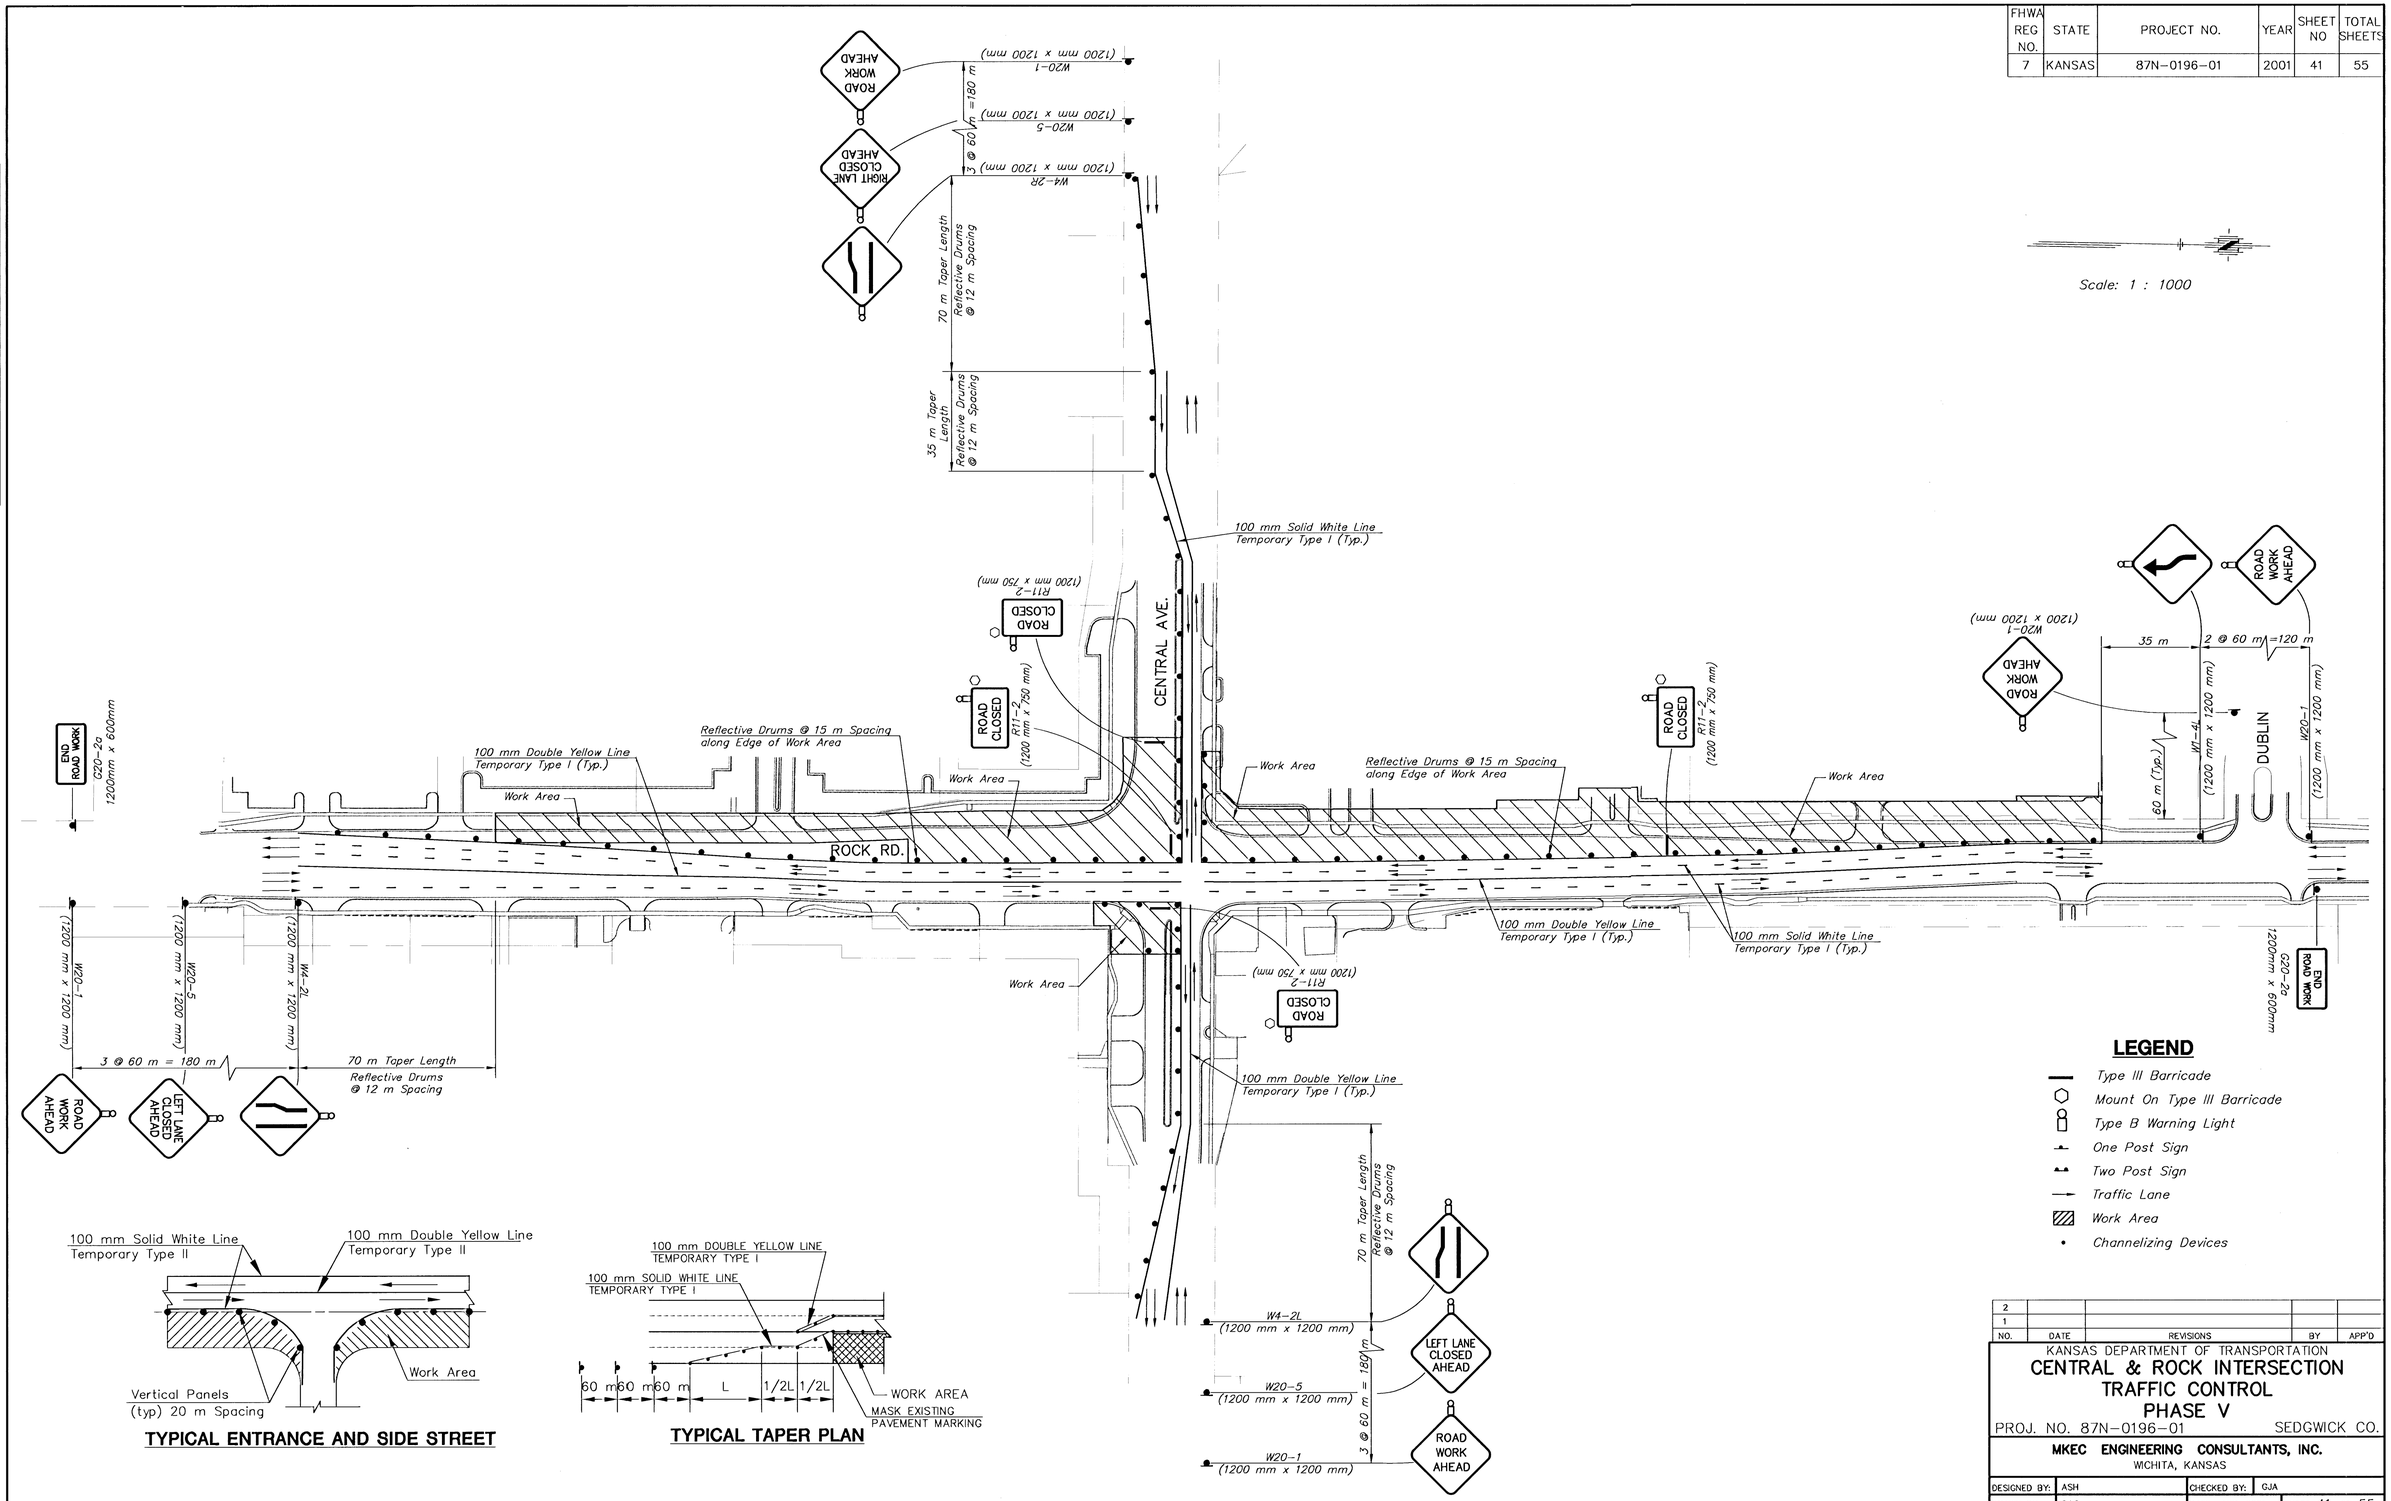

NO.	DATE	REVISIONS	BY	APP'D
2				
1				

KANSAS DEPARTMENT OF TRANSPORTATION

CENTRAL & ROCK INTERSECTION TRAFFIC CONTROL PHASE V

PROJ. NO. 87N-0196-01 SEDGWICK CO.

MKEC ENGINEERING CONSULTANTS, INC.
WICHITA, KANSAS

DESIGNED BY: ASH		CHECKED BY: GJA	
DRAWN BY: DAG		DATE: APR. 2001	SHEET 41 OF 55

H:\CIVIL\98166\METRIC\TGAF\98166T4.DWG Fri May 25 11:38:59 2001