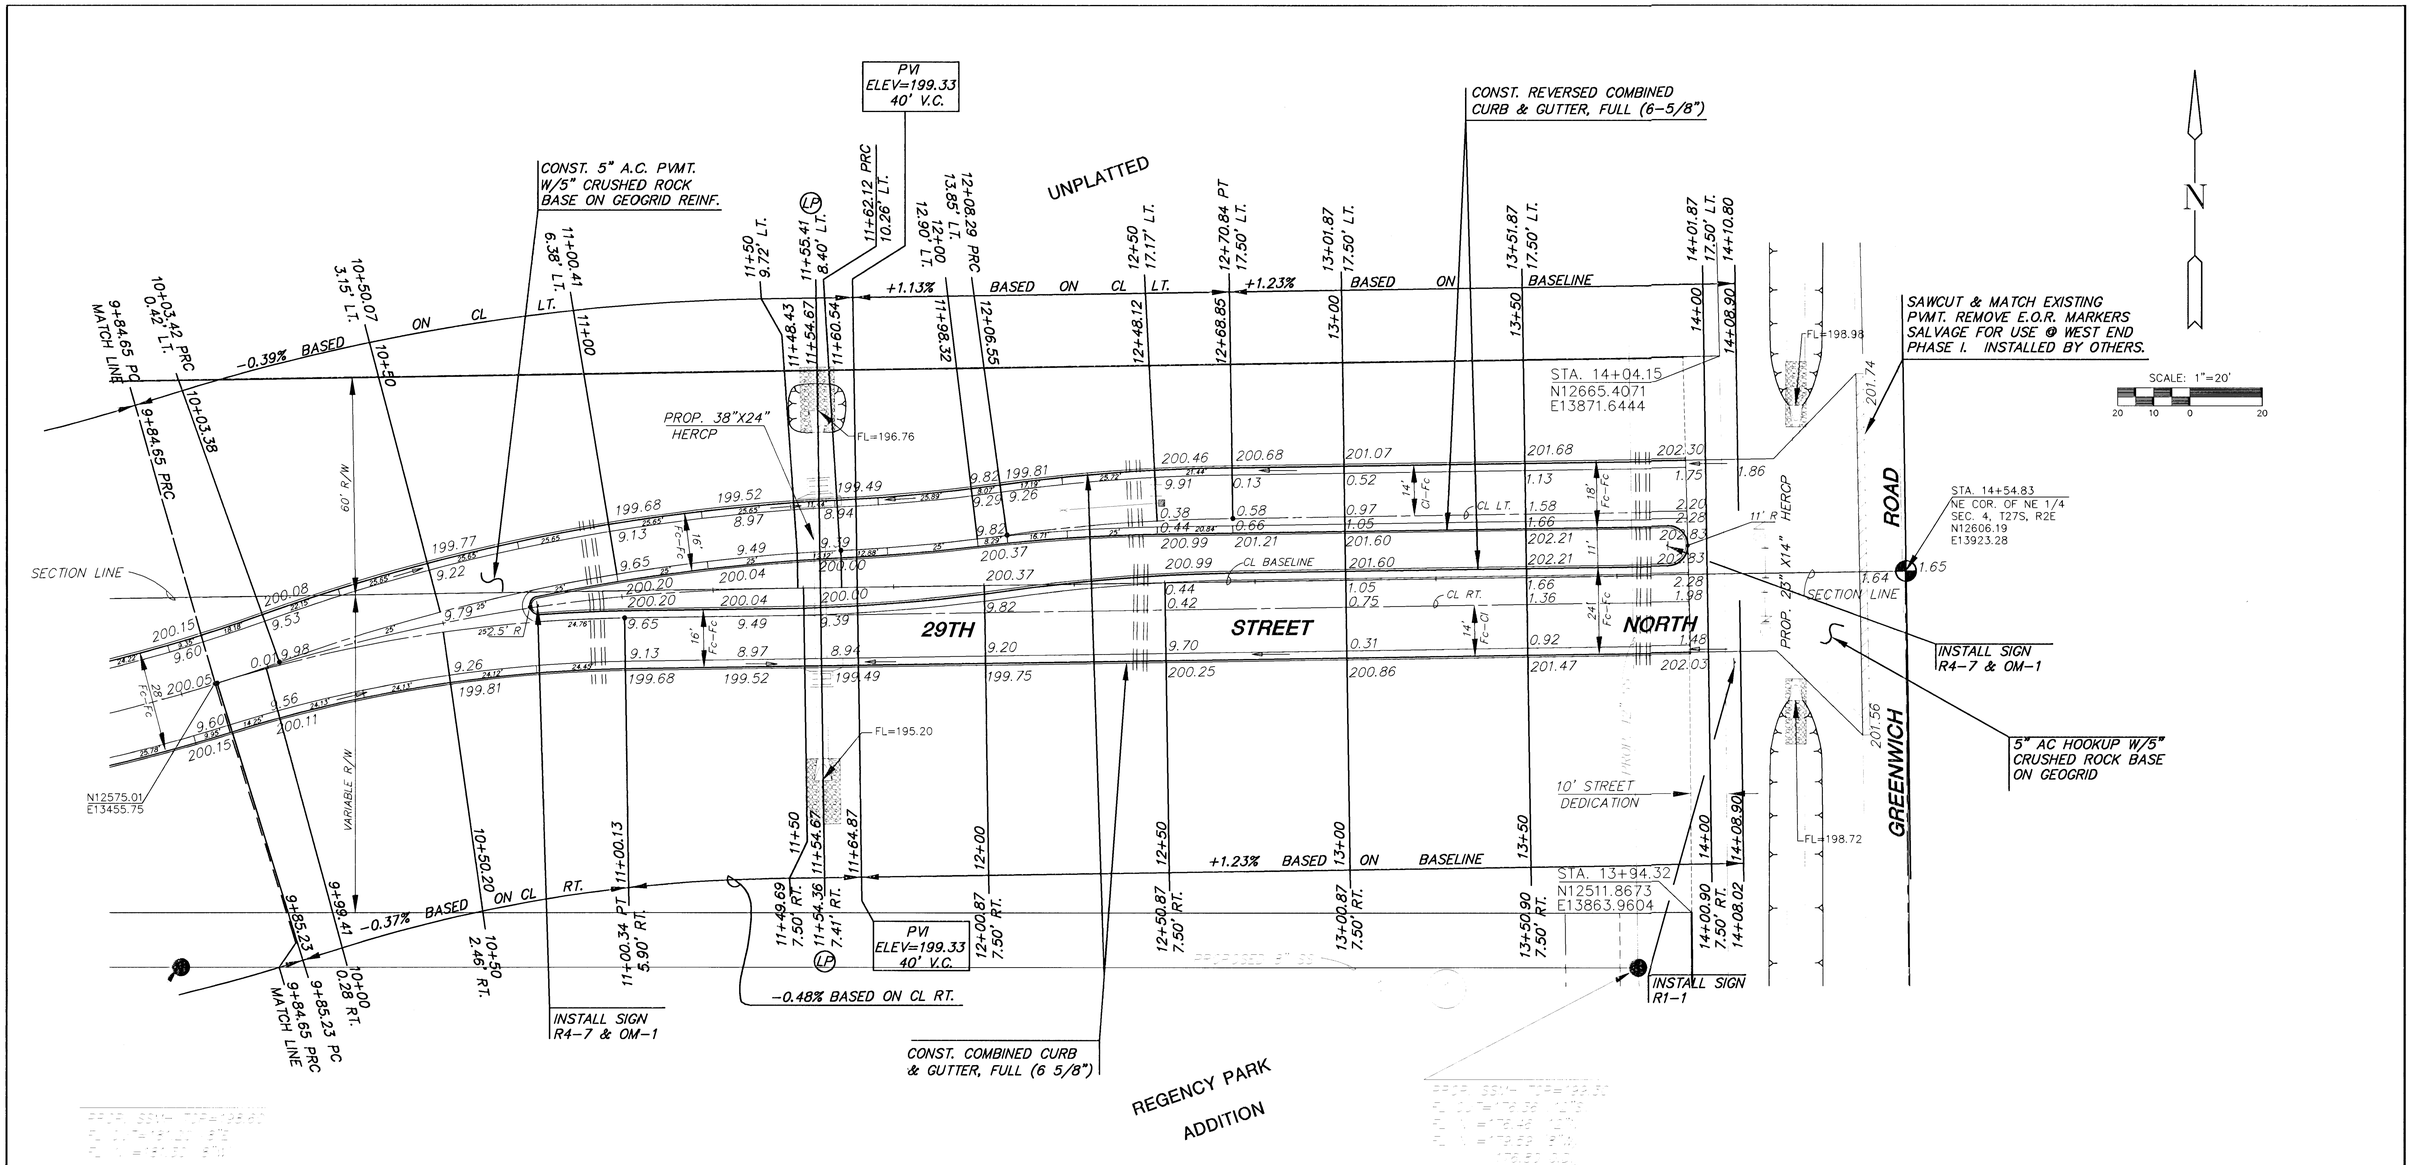

LEGEND

(2) 6" PVC PIPE SLEEVES

MID-KANSAS ENGINEERING CONSULTANTS, INC.
411 N. WEBB ROAD
WICHITA, KS. 67206
316-684-9600

NORTHEAST BASEBALL/SOCCER COMPLEX - PHASE 2
PROJECT NAME

PAVING PLANS
SHEET TITLE

JTC	DAC	JTC
DESIGN BY:	DRAWN BY:	CHECKED BY:
AUGUST 1999	98026	6 / 15
DATE	JOB NO.	SHEET/OF

G:\CIVIL\98026\PAV\98026_E1

G:\CIVIL\98026\PAVE\PHASE2\98026_E1.DWG Tue Sep 07 12:56:13 1999