SCALE: 1" = 30'
0 30

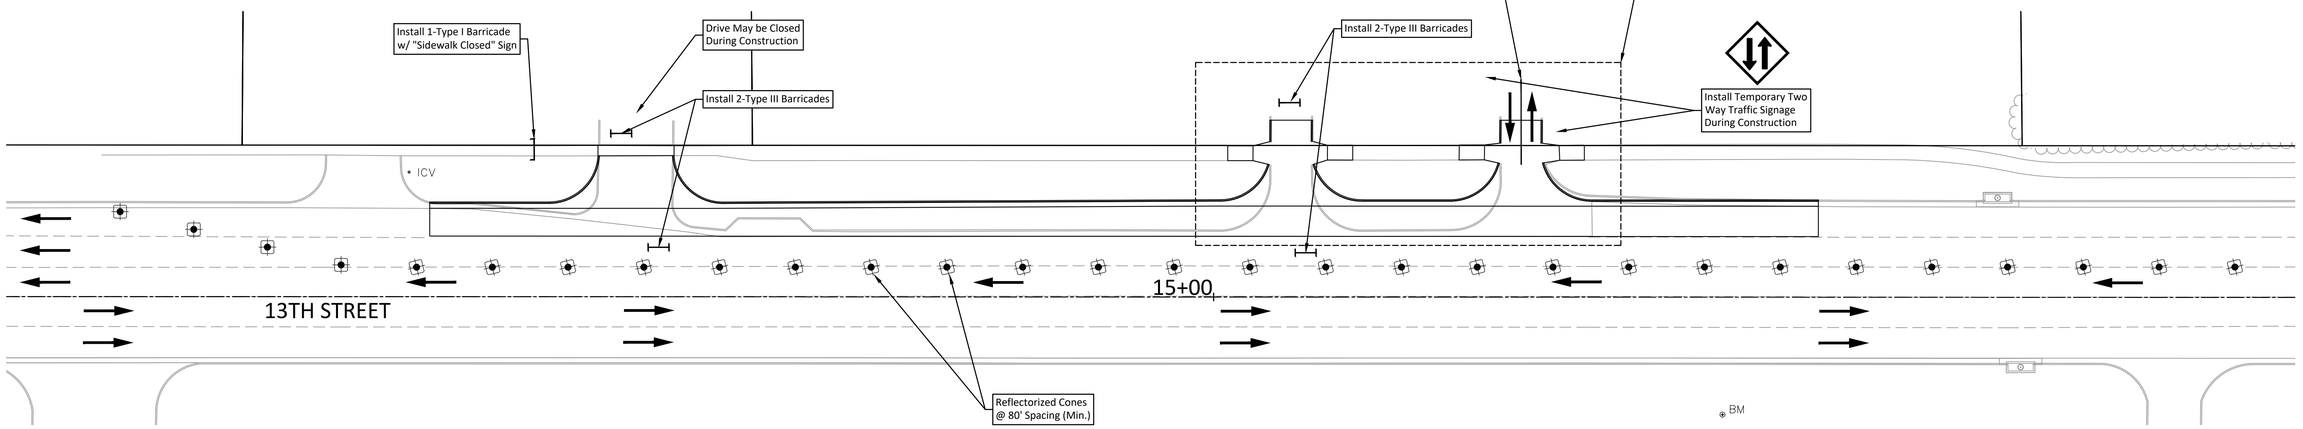

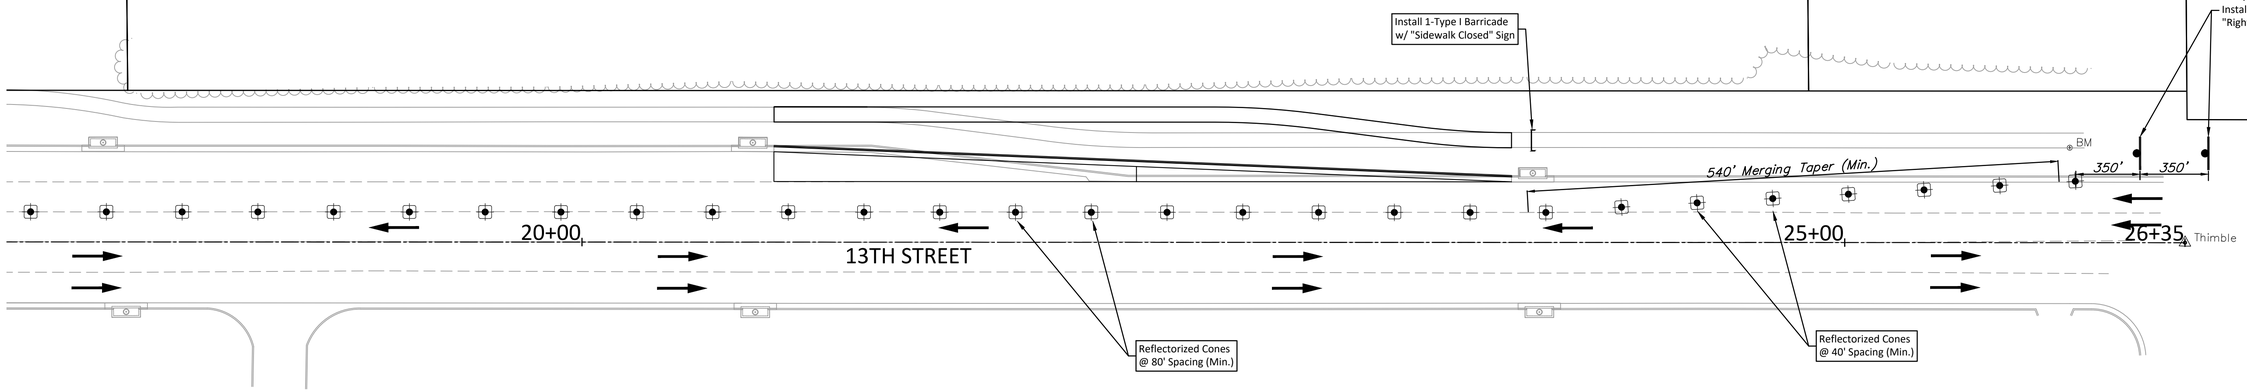

TRAFFIC CONTROL LEGEND

- TRAFFIC FLOW
- REFLECTORIZED CONES
- TUBULAR MARKERS
- TYPE III BARRICADE
- TRAFFIC SIGN
- TYPE I BARRICADE

PRELIMINARY PLAN. NOT FOR CONSTRUCTION.
This document is preliminary in nature and is not a final, signed and sealed document.

BAUGHMAN COMPANY
315 Ellis St.
Wichita, KS 67211
316-262-7271
BaughmanCo.com

13TH STREET WIDENING

TRAFFIC CONTROL PLAN

CIP IMPROVEMENTS

PROJECT NUMBER: 472-2020-085654

DESIGN: LP DRAWN: LP

DATE: Apr. 8, 2021

SHEET 22 OF 32

File: E:\Projects\13th Street Turn Lane_20-10-E734\CAD Drawings\20-10-E734_DESIGN.dwg