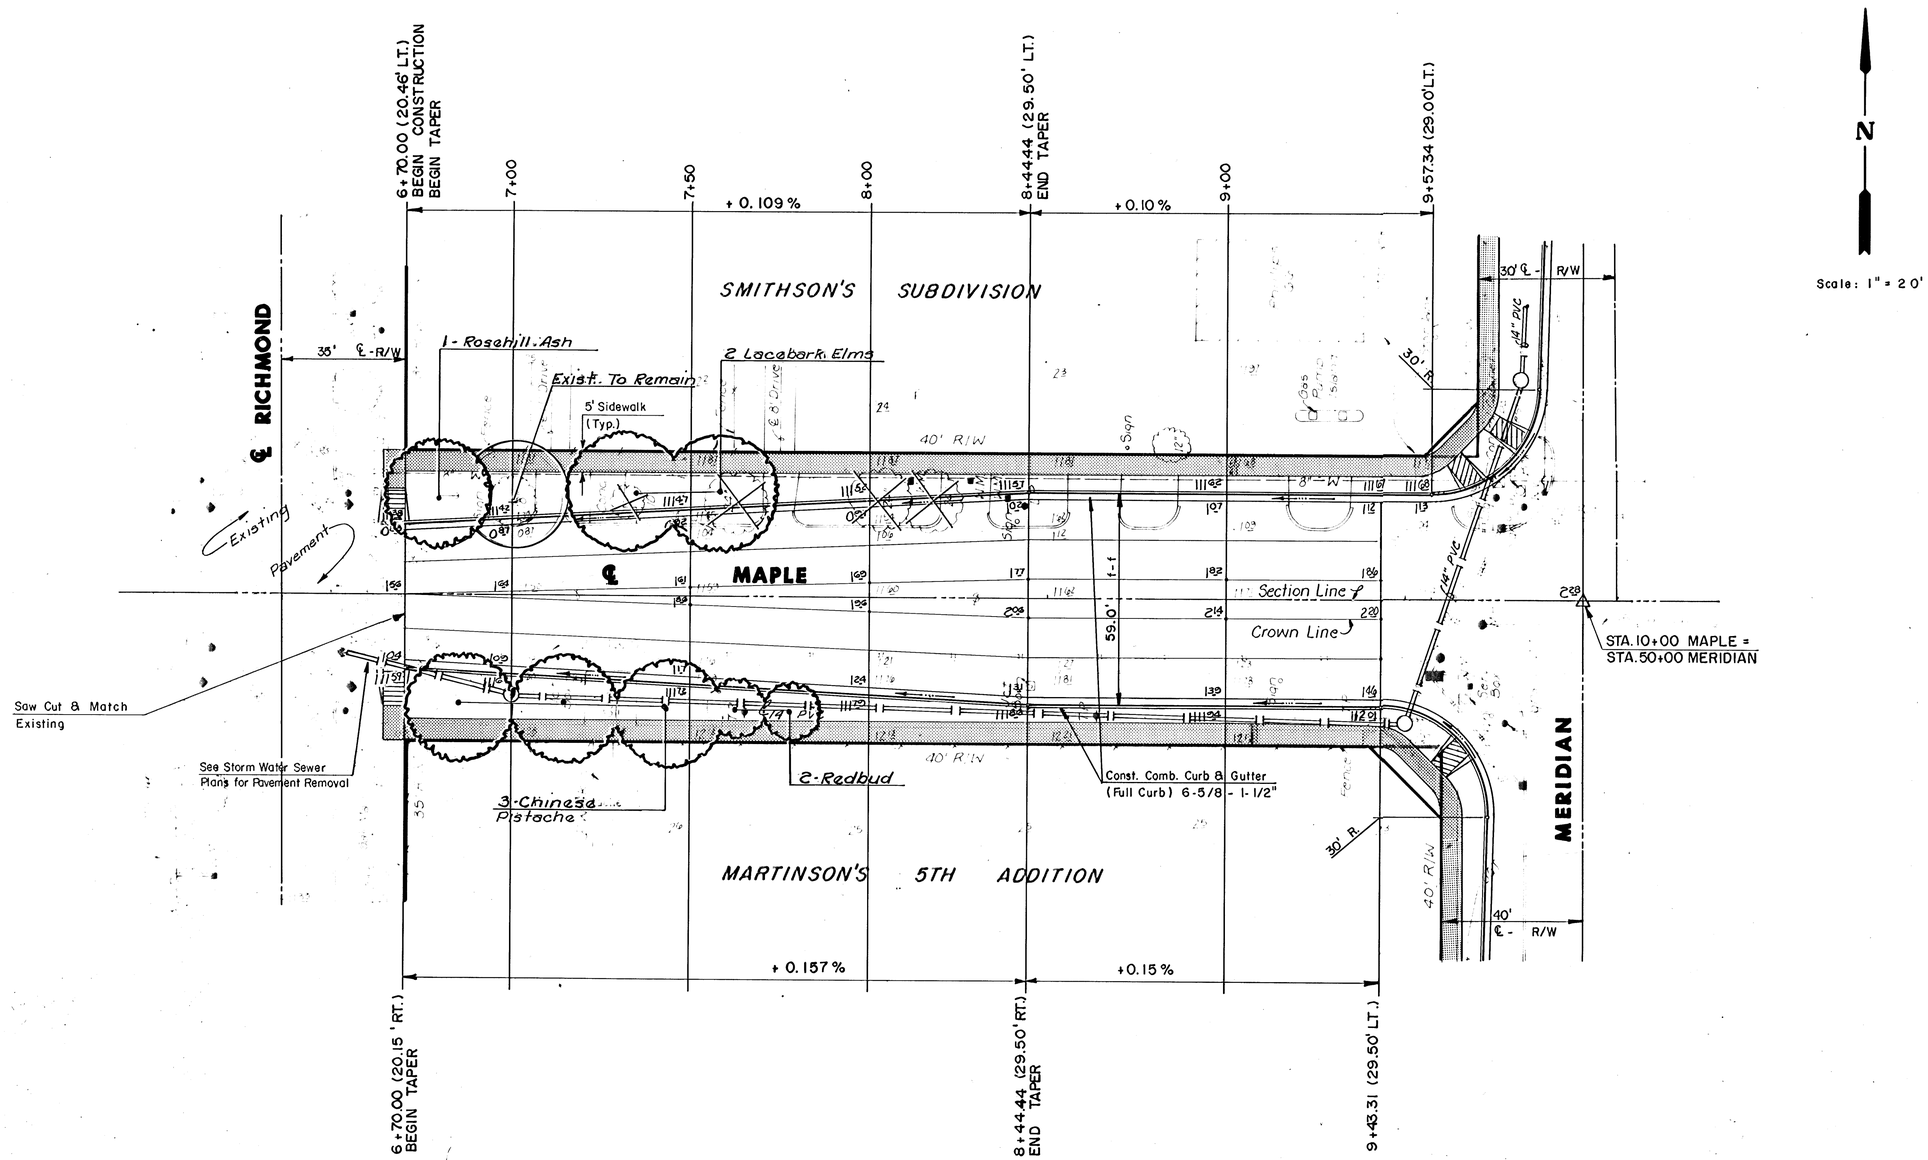

MAPLE & MERIDIAN IMPROVEMENTS

LANDSCAPE PLAN

Dwg
Drawn by
Checked by
Date
Rev

MID-KANSAS ENGINEERING CONSULTANTS PA
3500 NORTH ROCK ROAD
BUILDING #800
WICHITA, KANSAS 67226
636-5566

Sheet 5 of 6

MAPLE 1