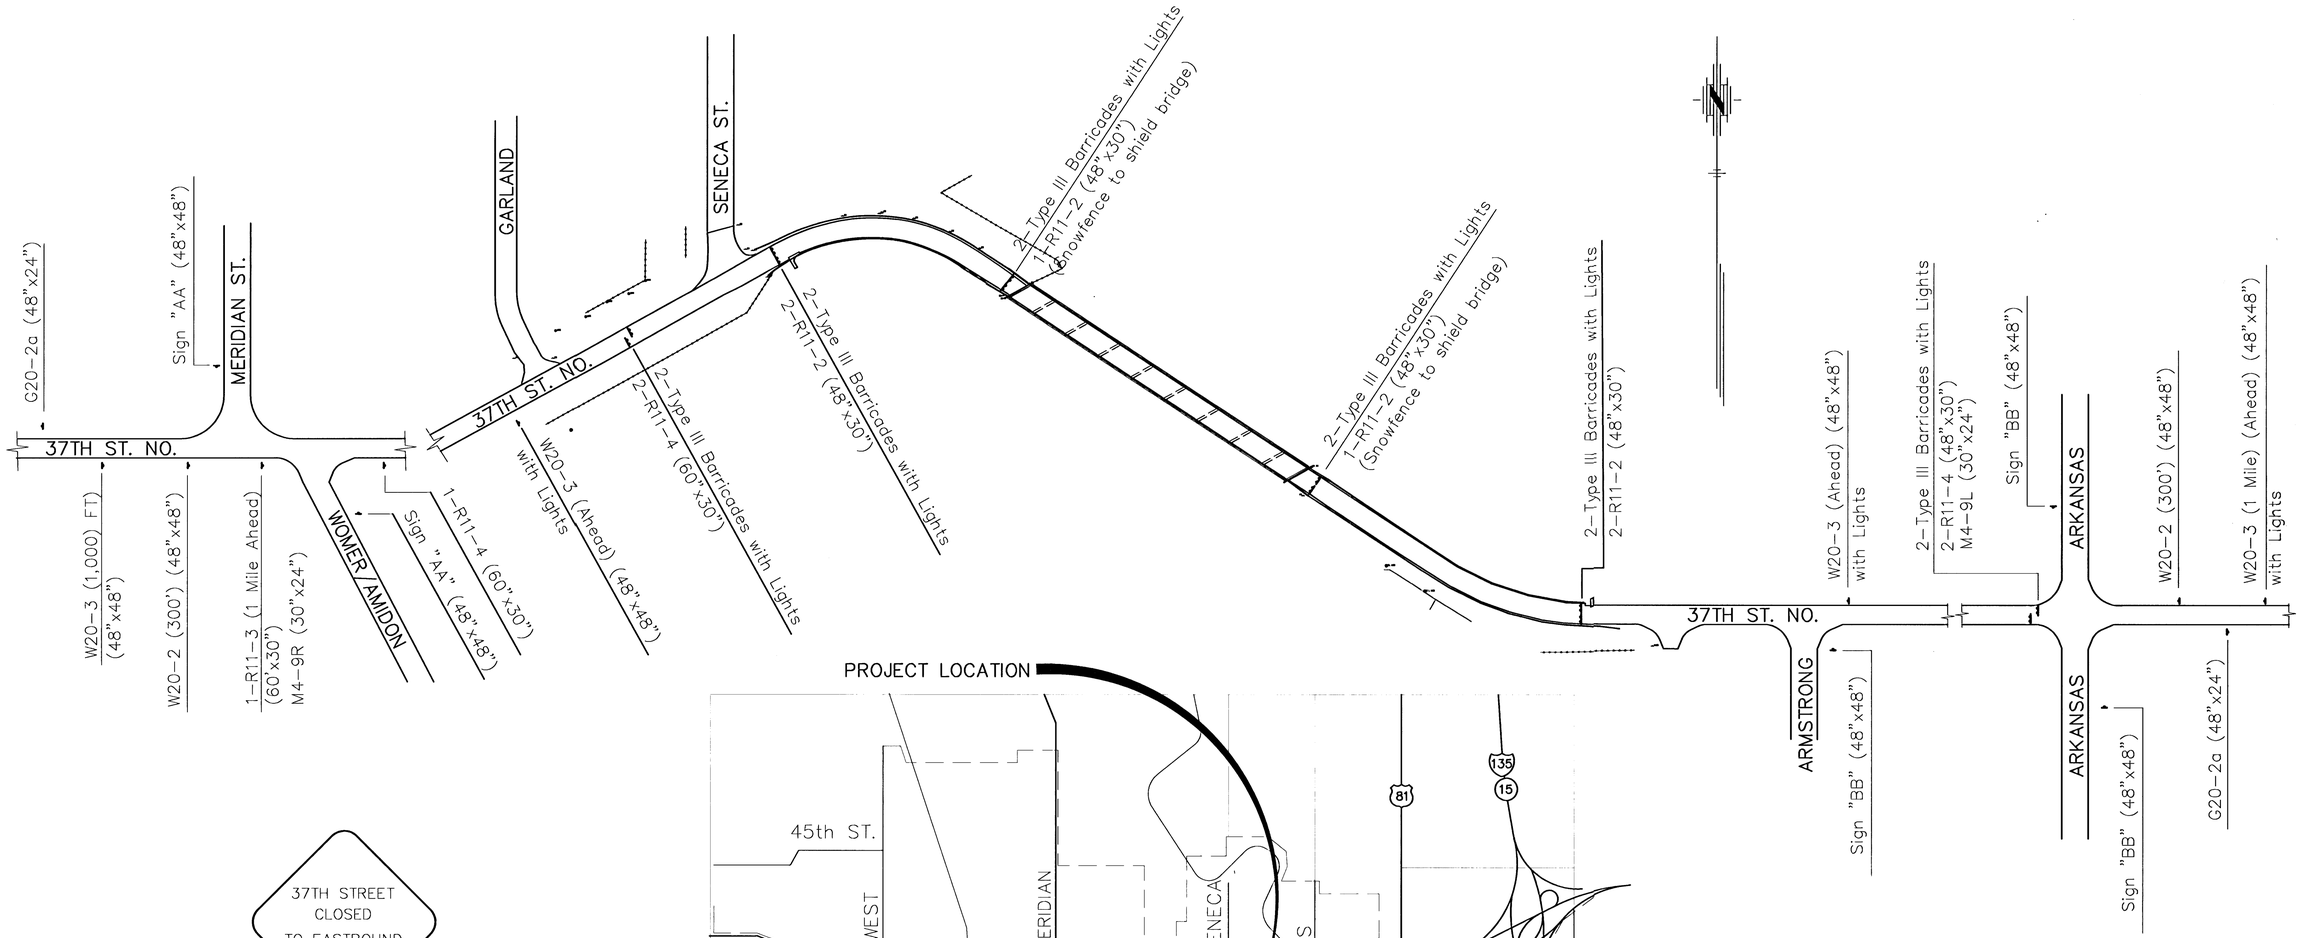

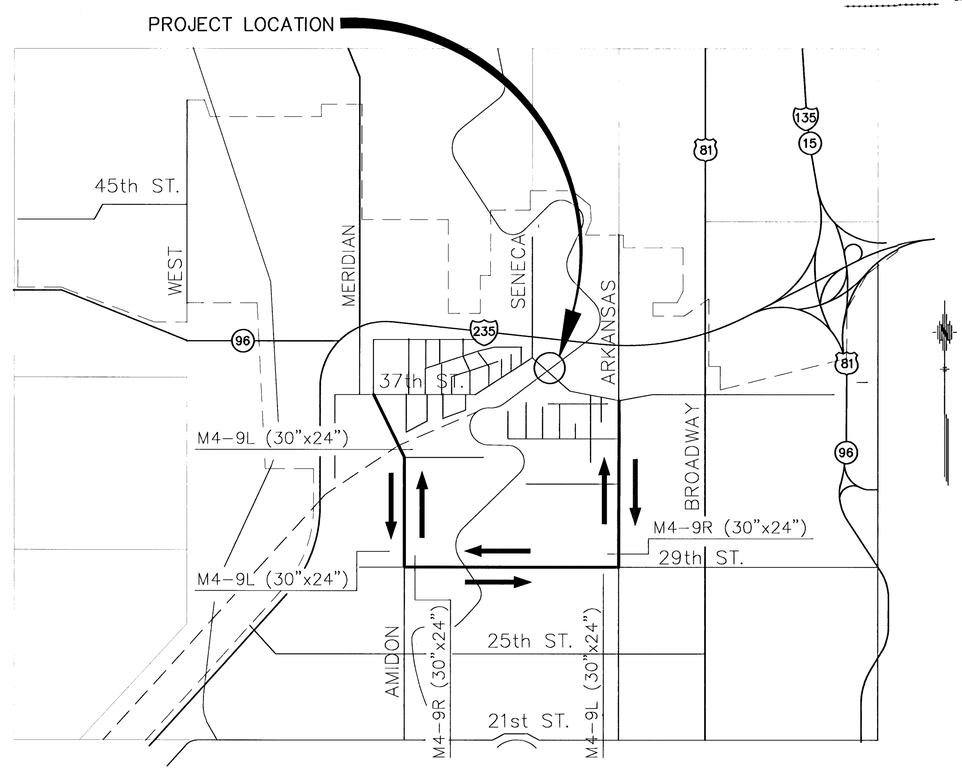

DETOUR PLAN

37TH STREET CLOSED TO EASTBOUND TRAFFIC

SUPPLEMENTAL SIGN "AA"

48" X 48"

37TH STREET CLOSED TO WESTBOUND TRAFFIC

SUPPLEMENTAL SIGN "BB"

48" X 48"

NOTE: BRIDGE SHALL BE CLOSED TO TRAFFIC DURING CONSTRUCTION.

ENGINEERING
ANTS, INC.
411 N. WEBB ROAD
WICHITA, KS. 67206
316-684-9600

37TH STREET NORTH BRIDGE
PROJECT NAME

TRAFFIC CONTROL
SHEET TITLE

MJV	DPG	
DESIGN BY:	DRAWN BY:	CHECKED BY:
4-16-98	96085	19 / 23
DATE	JOB NO.	SHEET/ OF

G:\CIVIL\96085\TRAFFIC\96085TRF Tue May 12 13:42:56 1998 PLOTTED BY DPG