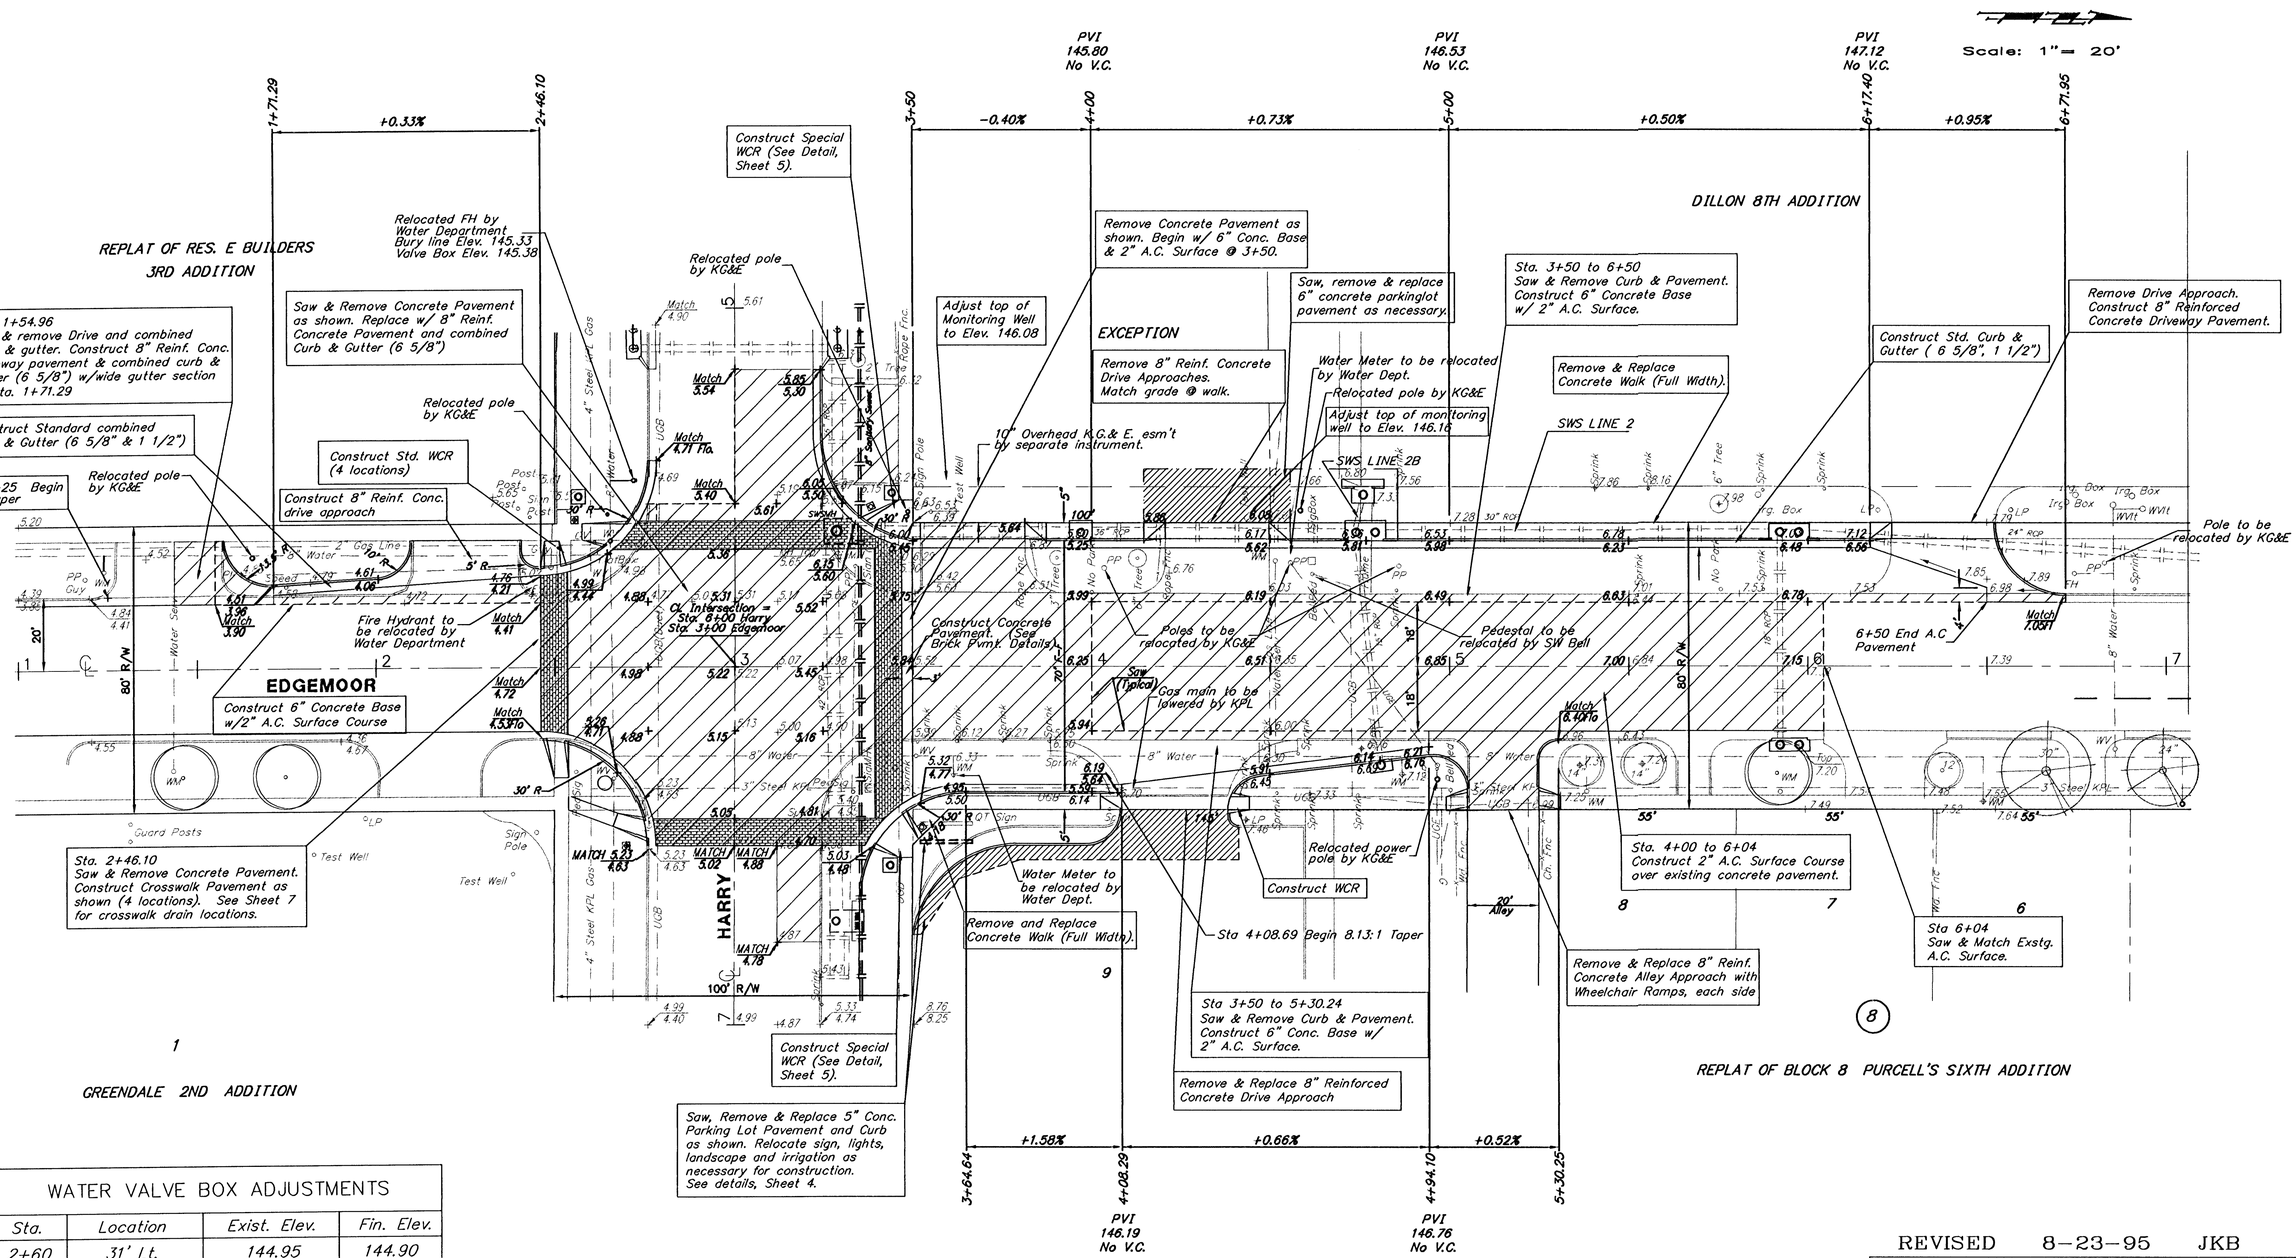

WATER VALVE BOX ADJUSTMENTS			
Sta.	Location	Exist. Elev.	Fin. Elev.
2+60	31' Lt.	144.95	144.90
2+65	35' Lt	145.04	144.45
3+51	25' Rt.	145.35	145.15

REVISED 8-23-95 JKB

Pavement Plan

EDGEMOOR STREET

BAUGHMAN COMPANY P.A.
ENGINEERING & SURVEYING
316/262-7271 • 315 ELLIS • WICHITA, KANSAS 67211

PROJECT NUMBER	SHEET
468-82138 & 472-82668	6 OF 38

DESIGN	DRAWN	UTIL. CHECK'D	DATE	SCALE
T.C.R.	Sonny	T.C.R.	10-29-92	1"= 20'

Harry.EST