DILLON 8TH ADDITION

REPLAT OF BLOCK 8 PURCELL'S SIXTH ADDITION

9 10

Scale: 1"= 20'

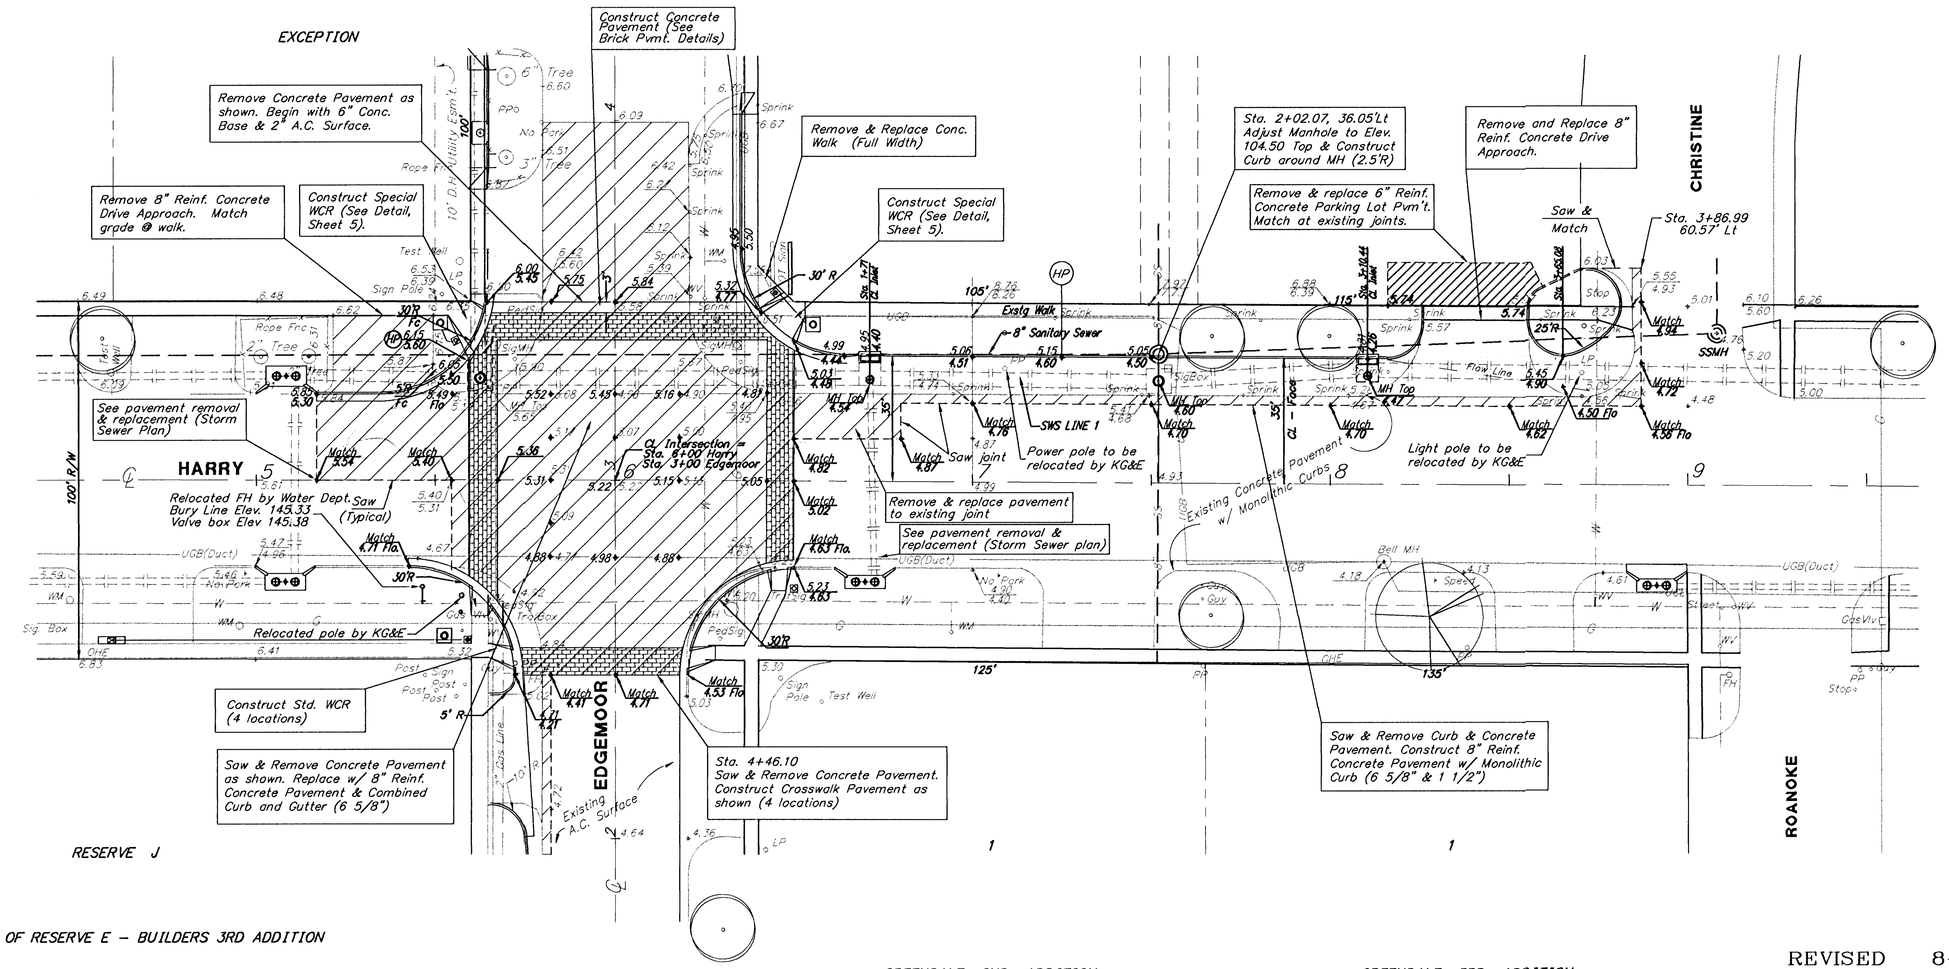

REVISED 8-23-95 JKB

Pavement Plan

HARRY STREET

BAUGHMAN COMPANY P.A.
ENGINEERING & SURVEYING
316/262-7271 • 315 ELLIS • WICHITA, KANSAS 67211

PROJECT NUMBER	SHEET
468-82138 & 472-82668	7 OF 38

DESIGN	DRAWN	UTIL. CHECK'D	DATE	SCALE
T.C.R.	Sonny	T.C.R.	10-29-92	1" = 20'

HARRY-1-S1