FHWA REGION NO.	STATE	PROJECT NUMBER	FISCAL YEAR	SHEET NUMBER	TOTAL SHEETS
7	KANSAS	87N-0127-01	1999	51	90

DATE	BY

REFERENCES NOTED
REFERENCES CHECKED

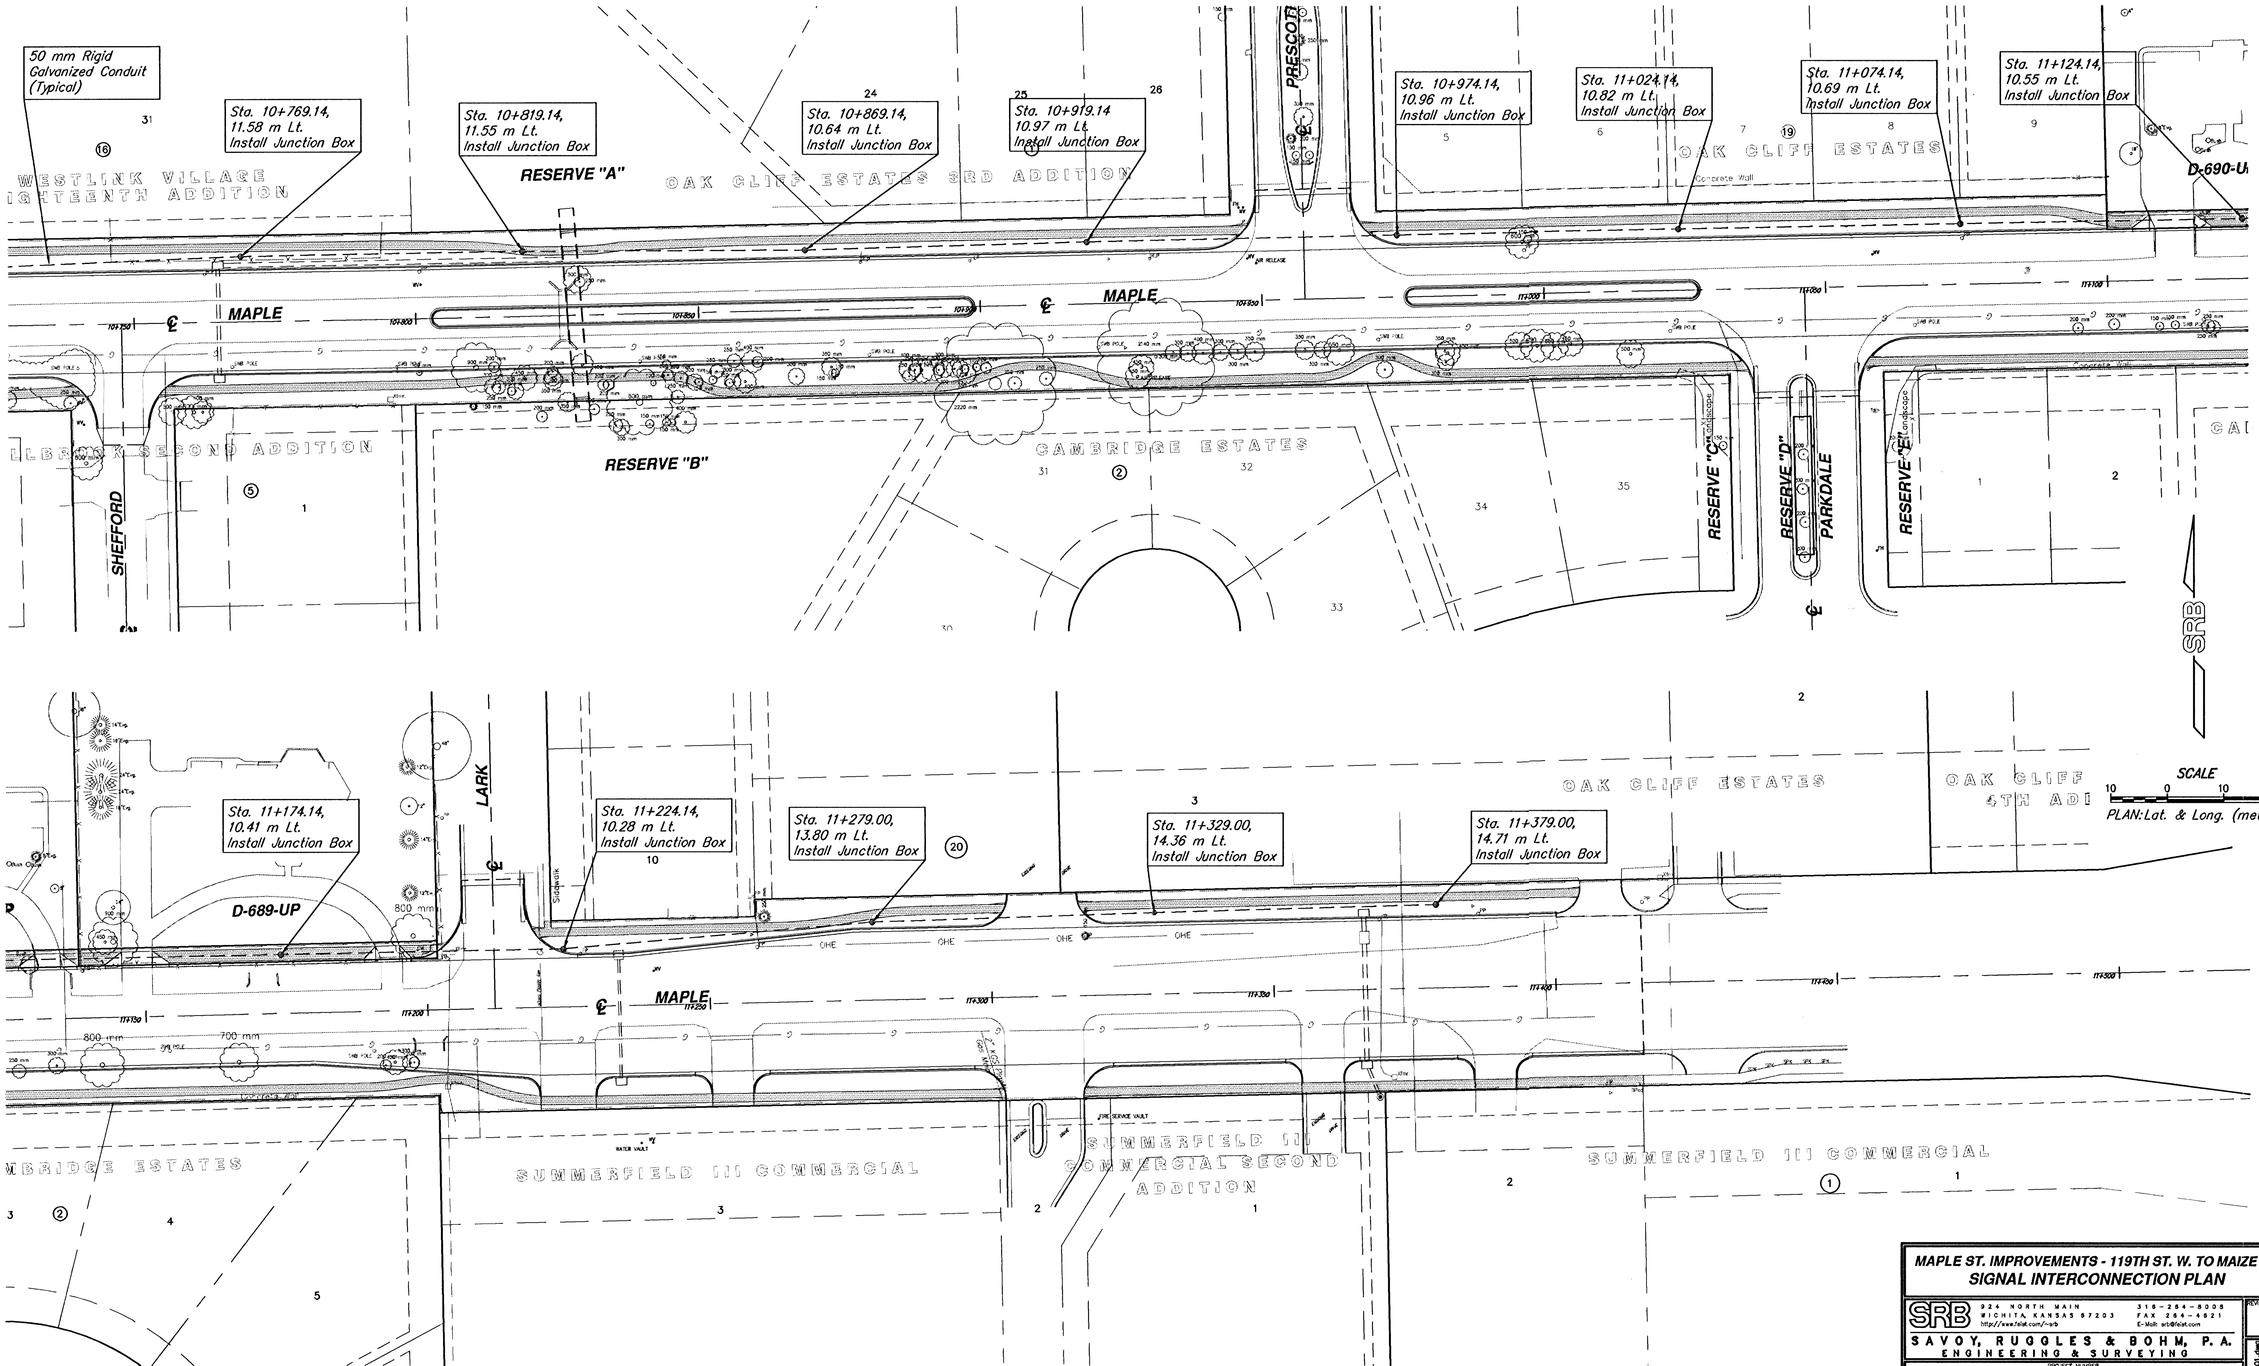

MAPLE ST. IMPROVEMENTS - 119TH ST. W. TO MAIZE RD.
SIGNAL INTERCONNECTION PLAN

SRB 924 NORTH MAIN WICHITA, KANSAS 67203 http://www.feist.com/~srb
316-264-8008 FAX 264-4621 E-Mail: srb@feist.com

SAVOY, RUGGLES & BOHM, P.A.
ENGINEERING & SURVEYING

PROJECT NUMBER
472-76-245-83053-000-000-001

DRAWN	DESIGN	REVIEW	DATE	UTILITY	SRB JOB
Staff	Staff		2-25-2000		1216T

REVISED

DWG. NO. (Filter_SIGNALS1.dwg) 51
90