PROJECT NO.	YEAR	SHEET NO.	TOTAL SHEETS
618-34	1998	27	100

P.I. ℄ STA. 23+43.48 (50)
1. FOUND 1" IRON PIPE
2. NAIL & SHINER IN POWER POLE 47.44' W
3. SPIKE & KDOT WASHER TOP FENCE POST 63.78' SW
4. NAIL & SHINER IN POWER POLE 62.00' SE
5. NAIL & SHINER IN FENCE POST 62.00' NE

Scale: 1"=20'

COORDINATE TABLE		
POINT NO.	NORTH COORDINATE	EAST COORDINATE
50	579370.4480	374538.9985

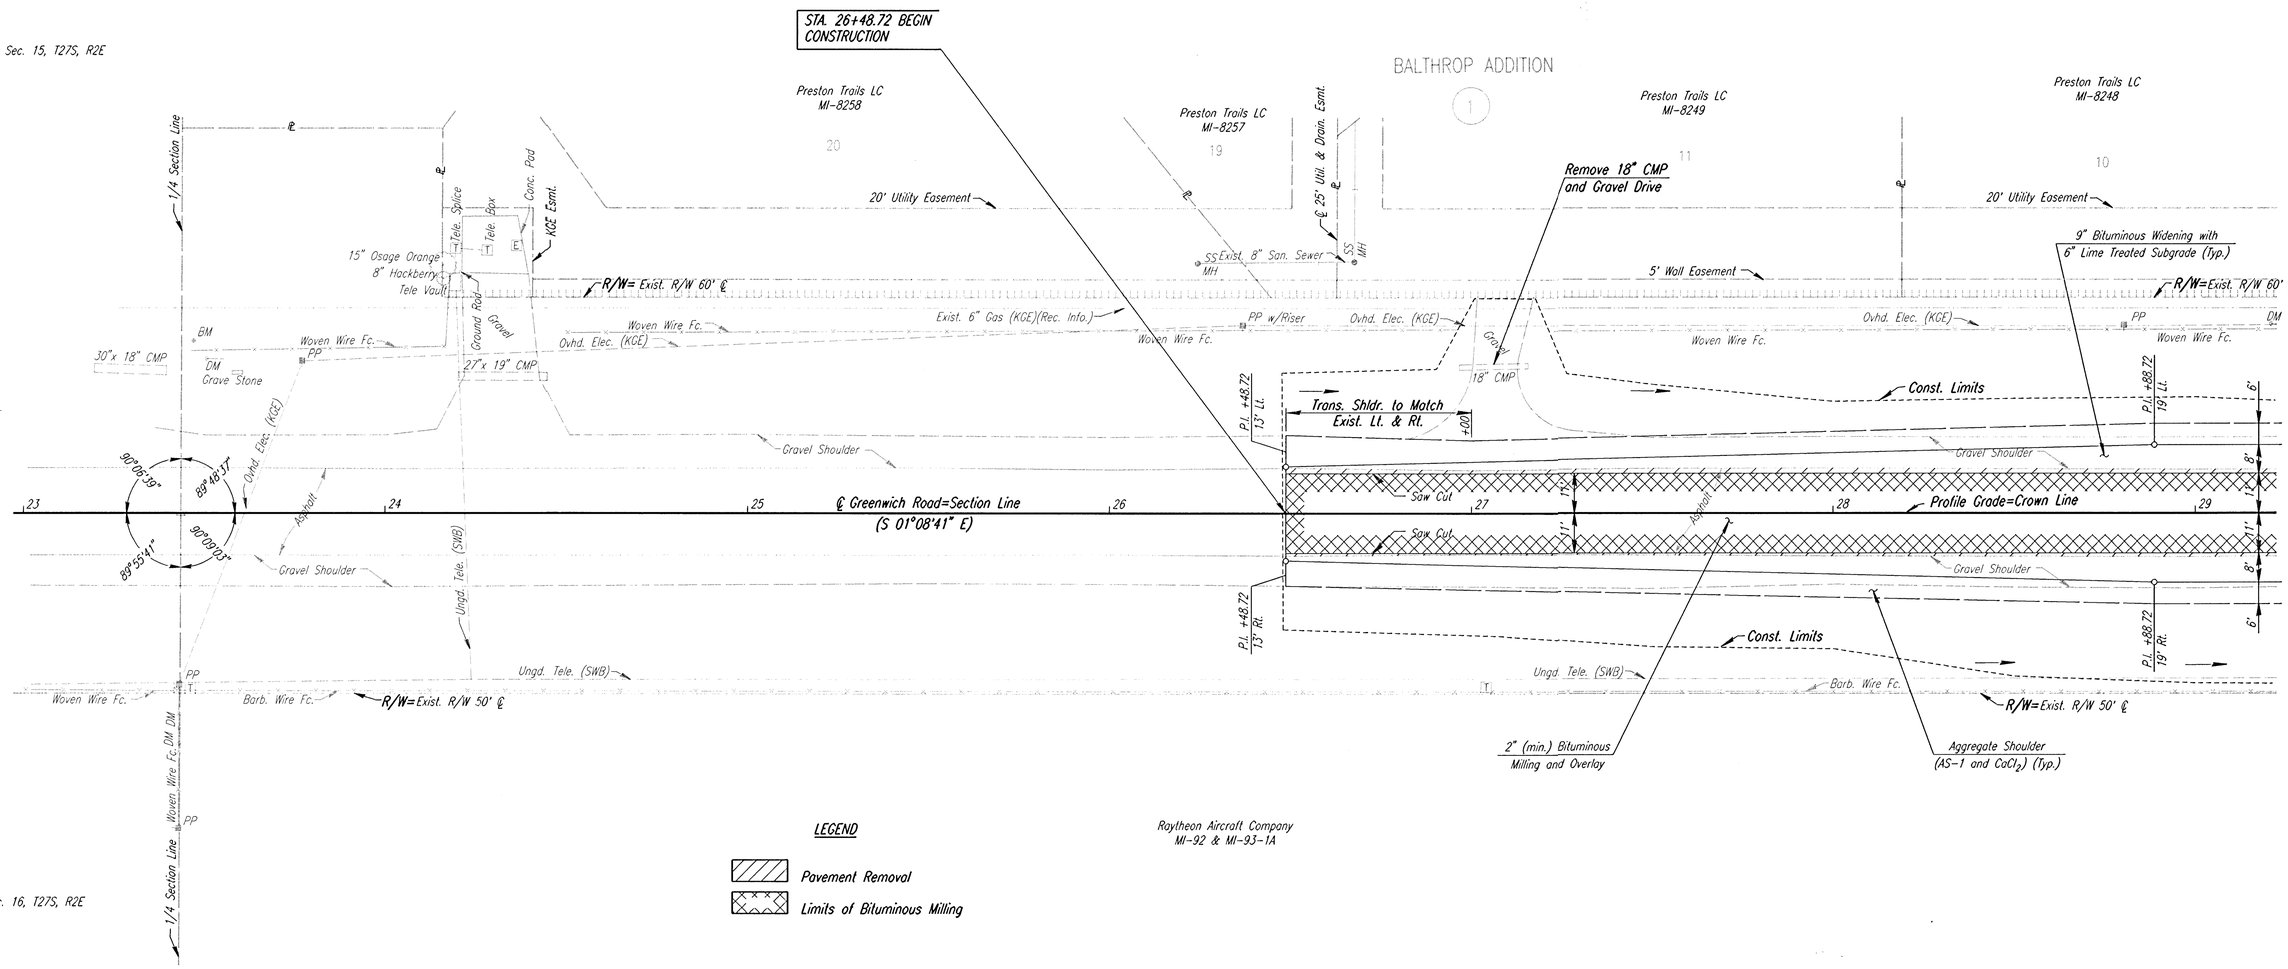

LEGEND

- Pavement Removal
- Limits of Bituminous Milling

W 1/4 COR. SEC. 15, T27S, R2E (50)
℄ STA. 23+43.48 GREENWICH ROAD
1. FOUND 1" IRON PIPE
2. NAIL & SHINER IN POWER POLE 47.44' W
3. SPIKE & KDOT WASHER TOP FENCE POST 63.78' SW
4. NAIL & SHINER IN POWER POLE 62.00' SE
5. NAIL & SHINER IN FENCE POST 62.00' NE

BM #53: CITY OF WICHITA DISC 48' EAST OF ℄ GREENWICH RD., 1/2 MILE NORTH OF CENTRAL AVENUE. 48' LT. STA. 23+47 ELEV.=1389.22

UTILITIES

Power	Kansas Gas & Electric
Gas	Kansas Gas & Electric
Telephone	Southwestern Bell
Son. Sewer	Sedgwick County

No.	Revisions	By	Date
1			

SEDGWICK COUNTY BUREAU OF PUBLIC SERVICES

GREENWICH ROAD

STA. 23+00 TO STA. 29+00

PROJECT NO. 618-34 SEDGWICK COUNTY

PROFESSIONAL ENGINEERING CONSULTANTS, P.A.
ENGINEERS
WICHITA, KANSAS

Designed by	JPS	Checked by	WDH
Drawn by	BJS/MAF	Date JULY 1997	Job No. 95297-2

I:/1995/95297/002/st23-29g.dgn
Drawn by: bjs/maf
Plotted by: maf 8-14-97