PROJECT NO.	YEAR	SHEET NO.	TOTAL SHEETS
618-34	1998	40	100

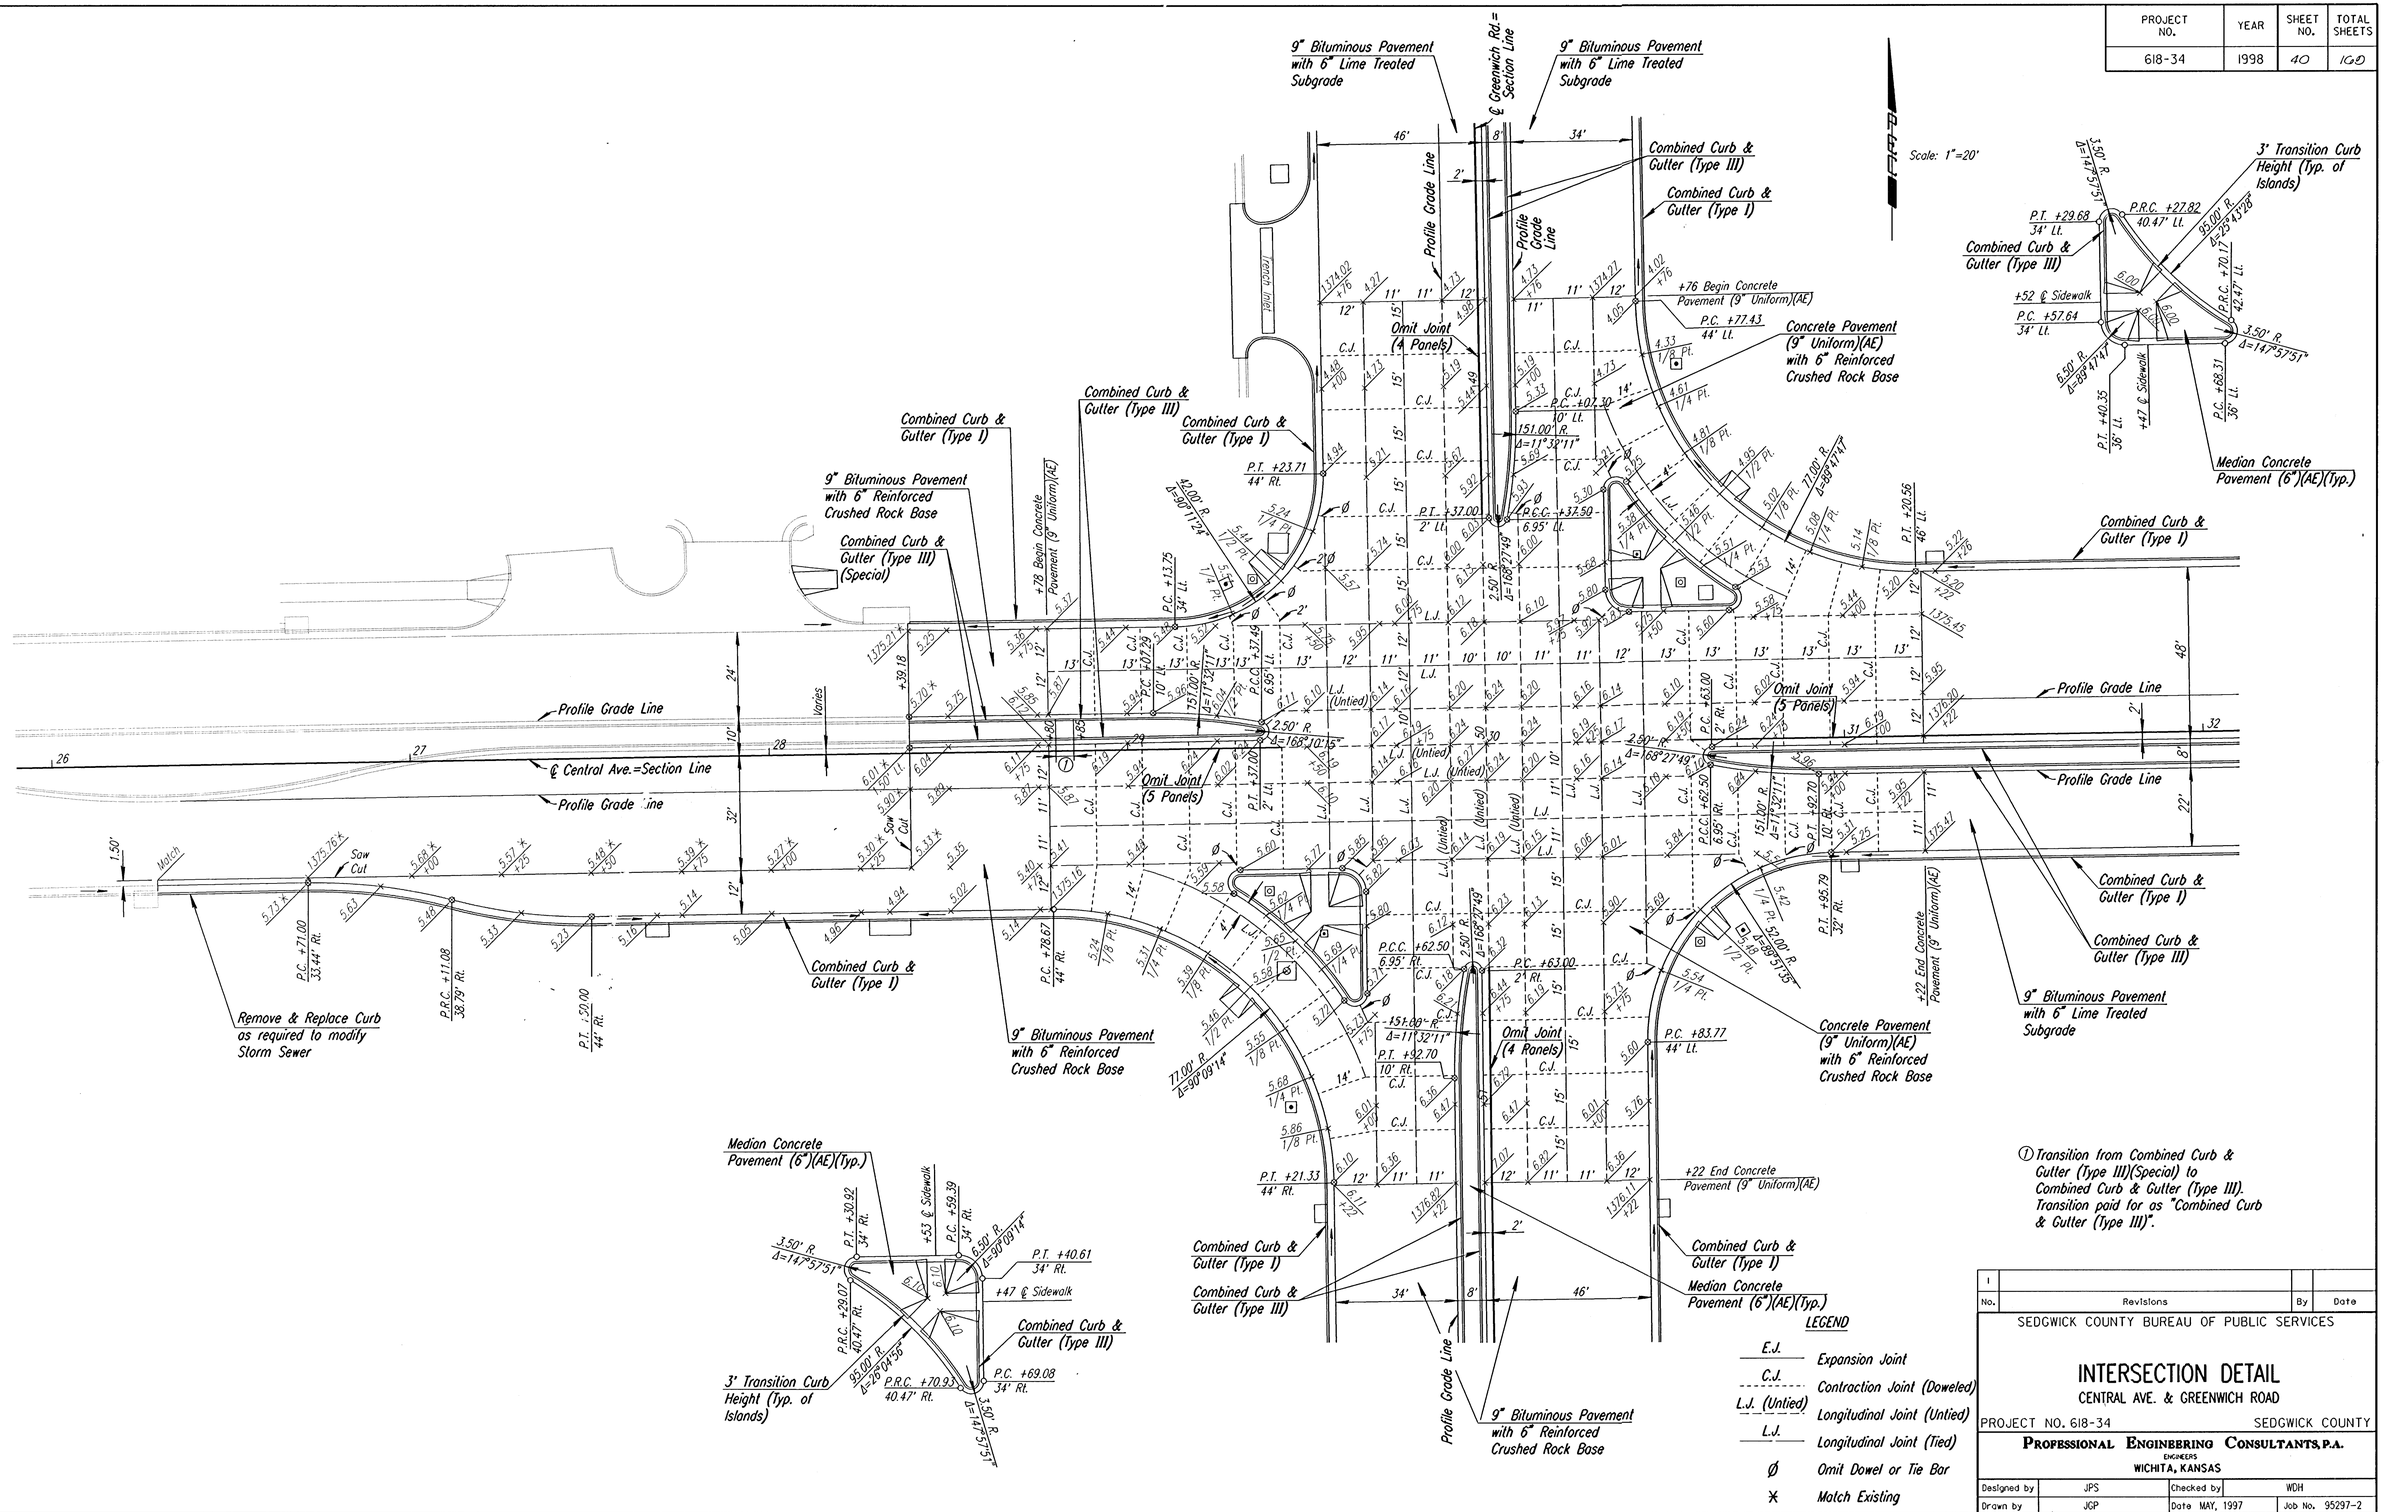

① Transition from Combined Curb & Gutter (Type III)(Special) to Combined Curb & Gutter (Type III). Transition paid for as "Combined Curb & Gutter (Type III)".

No.	Revisions	By	Date
1			

SEDGWICK COUNTY BUREAU OF PUBLIC SERVICES

INTERSECTION DETAIL

CENTRAL AVE. & GREENWICH ROAD

PROJECT NO. 618-34 SEDGWICK COUNTY

PROFESSIONAL ENGINEERING CONSULTANTS, P.A.
ENGINEERS
WICHITA, KANSAS

Designed by	JPS	Checked by	WDH
Drawn by	JGP	Date MAY, 1997	Job No. 95297-2

I:/1995/95297/002/intspots.dgn
Drawn by: JGP/MAF
Plotted by: maf 7-31-97