PROJECT NO.	YEAR	SHEET NO.	TOTAL SHEETS
618-34	1998	105	109

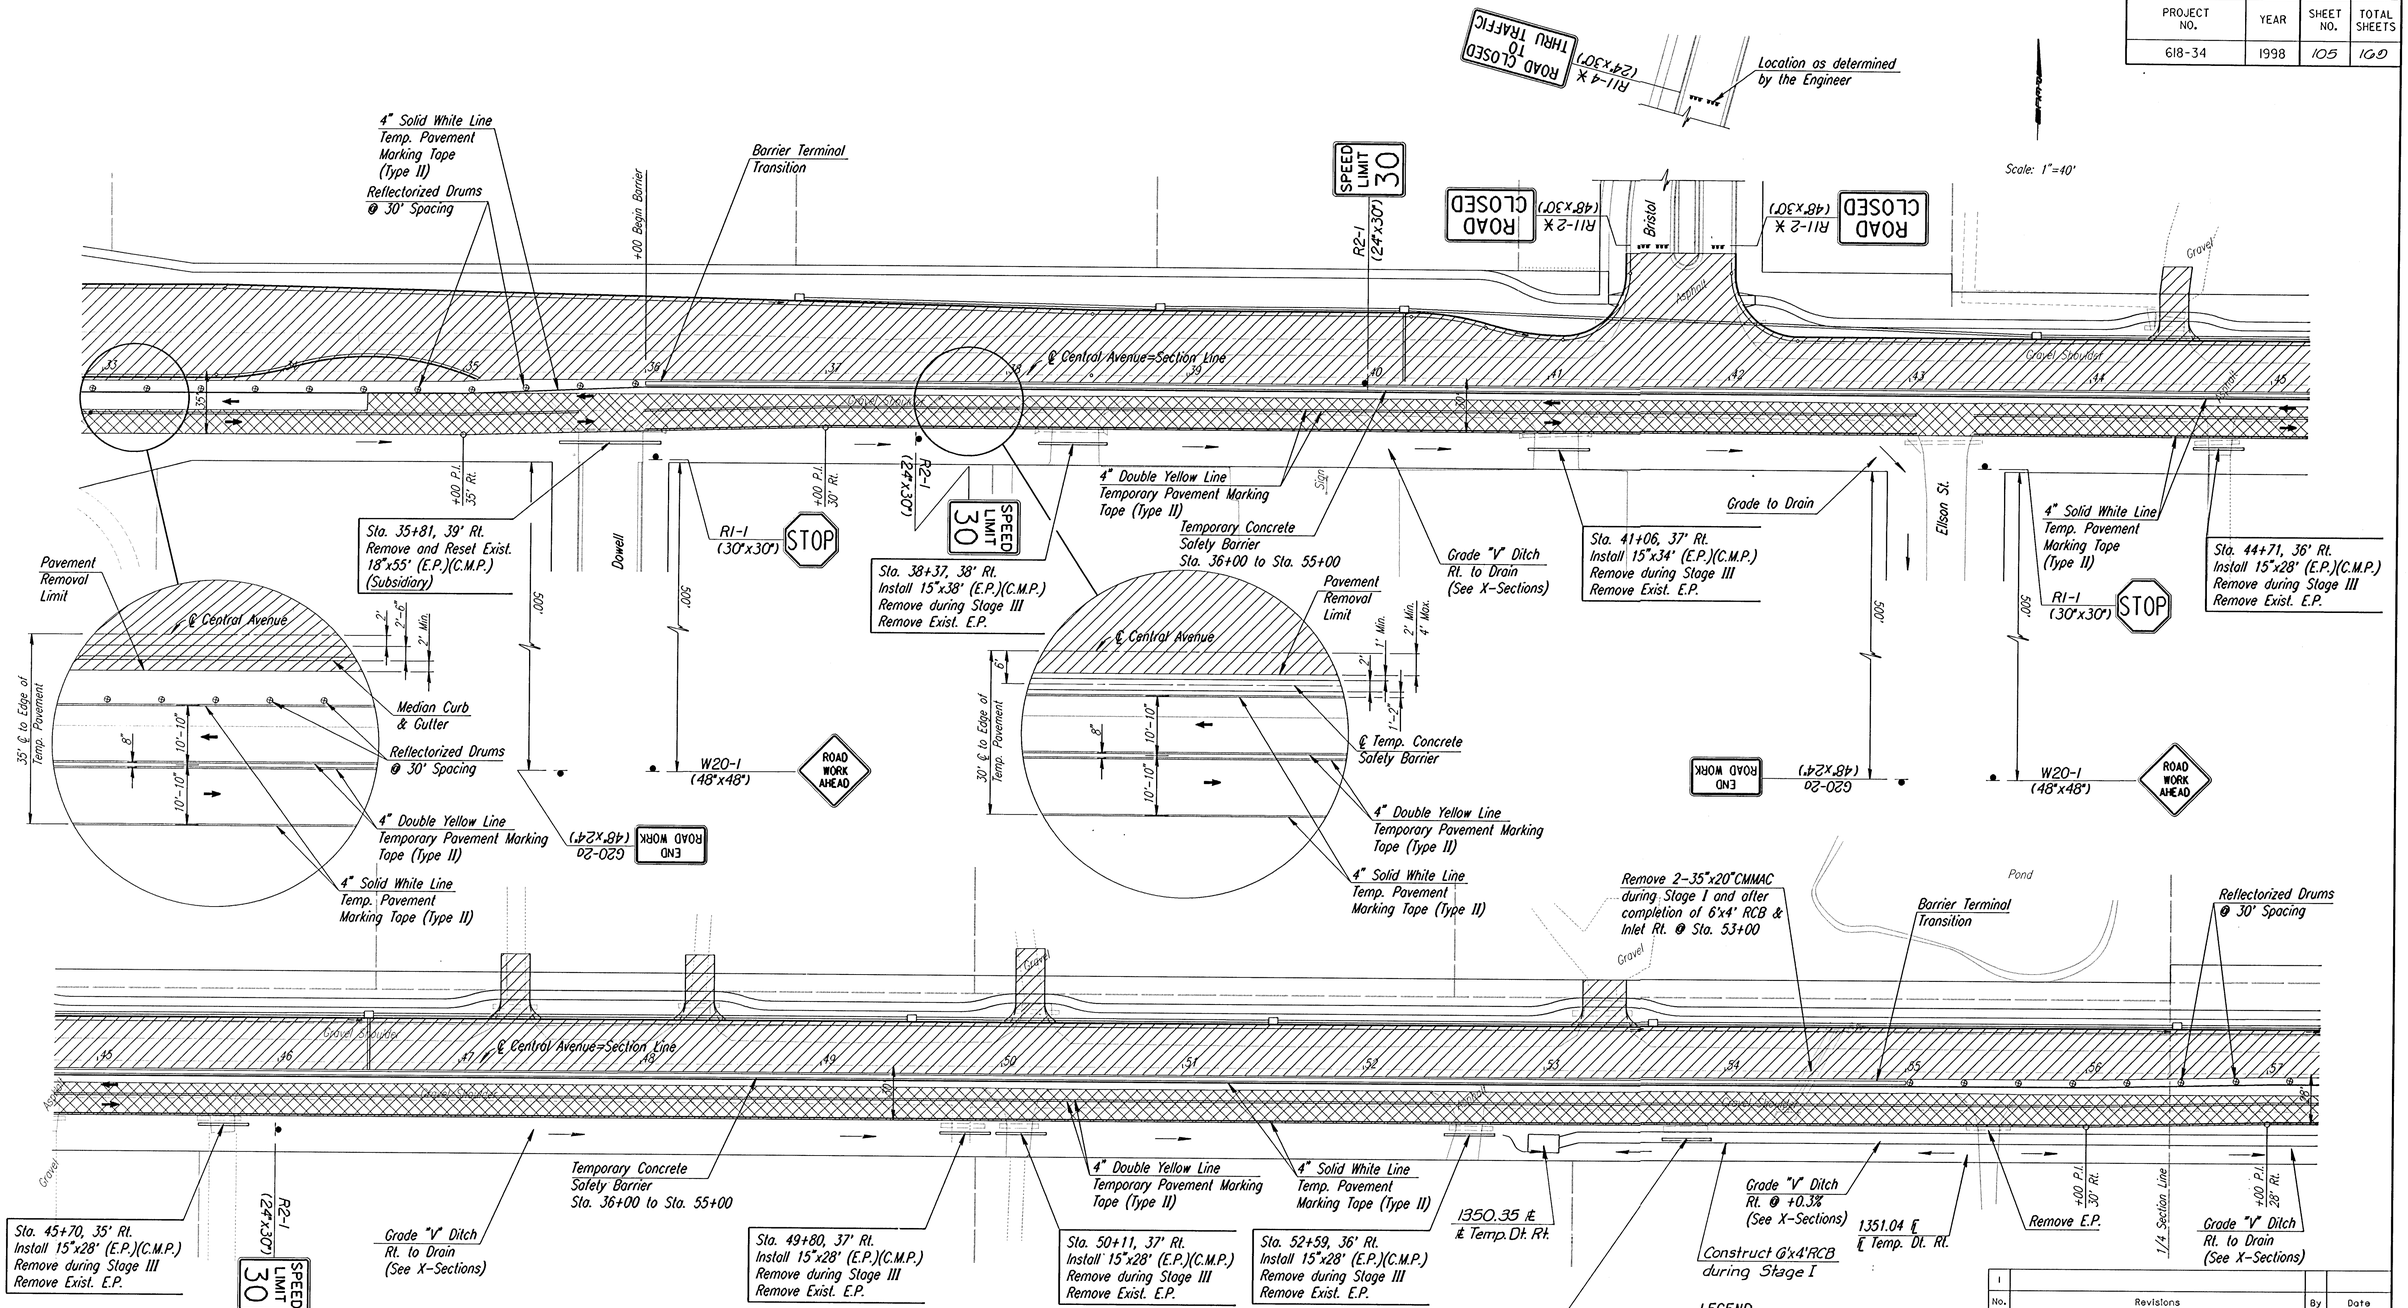

LEGEND

- • Tubular Markers at 30' Spacing or Spacing as noted
- ⊗ Reflectorized Drums at 30' Spacing or Spacing as noted
- ▲▲▲ Type III Barricode with Type A Low Intensity Flashing Warning Lights.
- ✱ Sign to be mounted on Type III Barricode
- Work Area
- Temporary Pavement

All Striping shall be "Pavement Marking (Temporary) (Type as shown)".

No.	Revisions	By	Date
1			

SEDGWICK COUNTY BUREAU OF PUBLIC SERVICES

TRAFFIC CONTROL STAGE II

CENTRAL STA. 33+00 TO STA. 57+00

PROJECT NO. 618-34 SEDGWICK COUNTY

PROFESSIONAL ENGINEERING CONSULTANTS, P.A.
ENGINEERS
WICHITA, KANSAS

Designed by	WDH	Checked by	RPG
Drawn by	MAF	Date JULY 1997	Job No. 95297-2

i:/1995/95297/002/trcontrl/trcntr-st2b.dgn
Drawn by: maf
Plotted by: maf 7-25-97