SHEET NO.	TOTAL SHEETS
164	169

NO.	NOTE BOOK	TEMPLATE
		AREAS
		AREAS CHECKED

i:/1995/95297/002/xsec_gr.dgn
Drawn By : RMH 8-26-97
Plotted By : mst

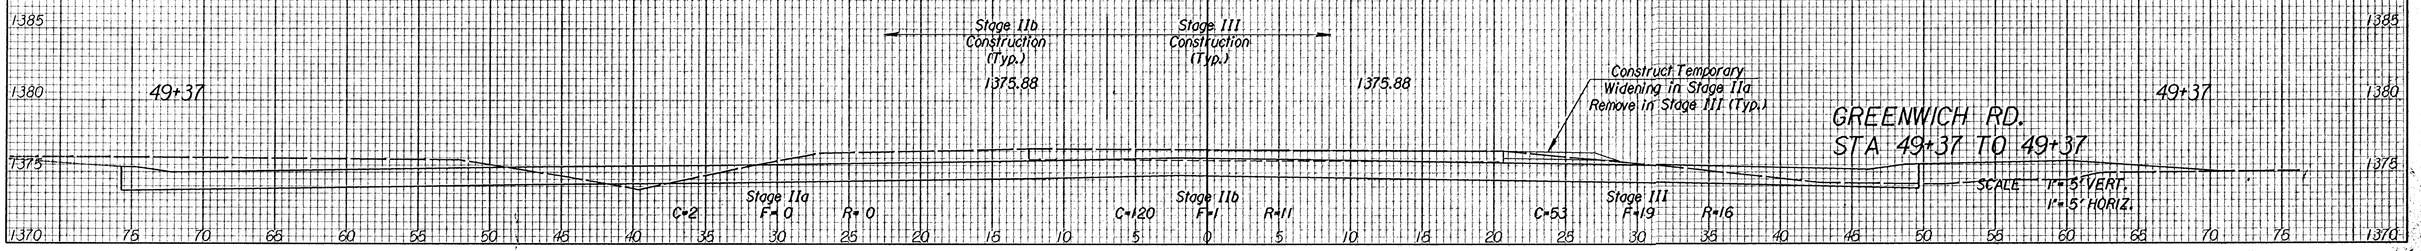

GREENWICH RD.
STA 49+37 TO 49+37

SCALE 1"=5' VERT.
1"=5' HORIZ.