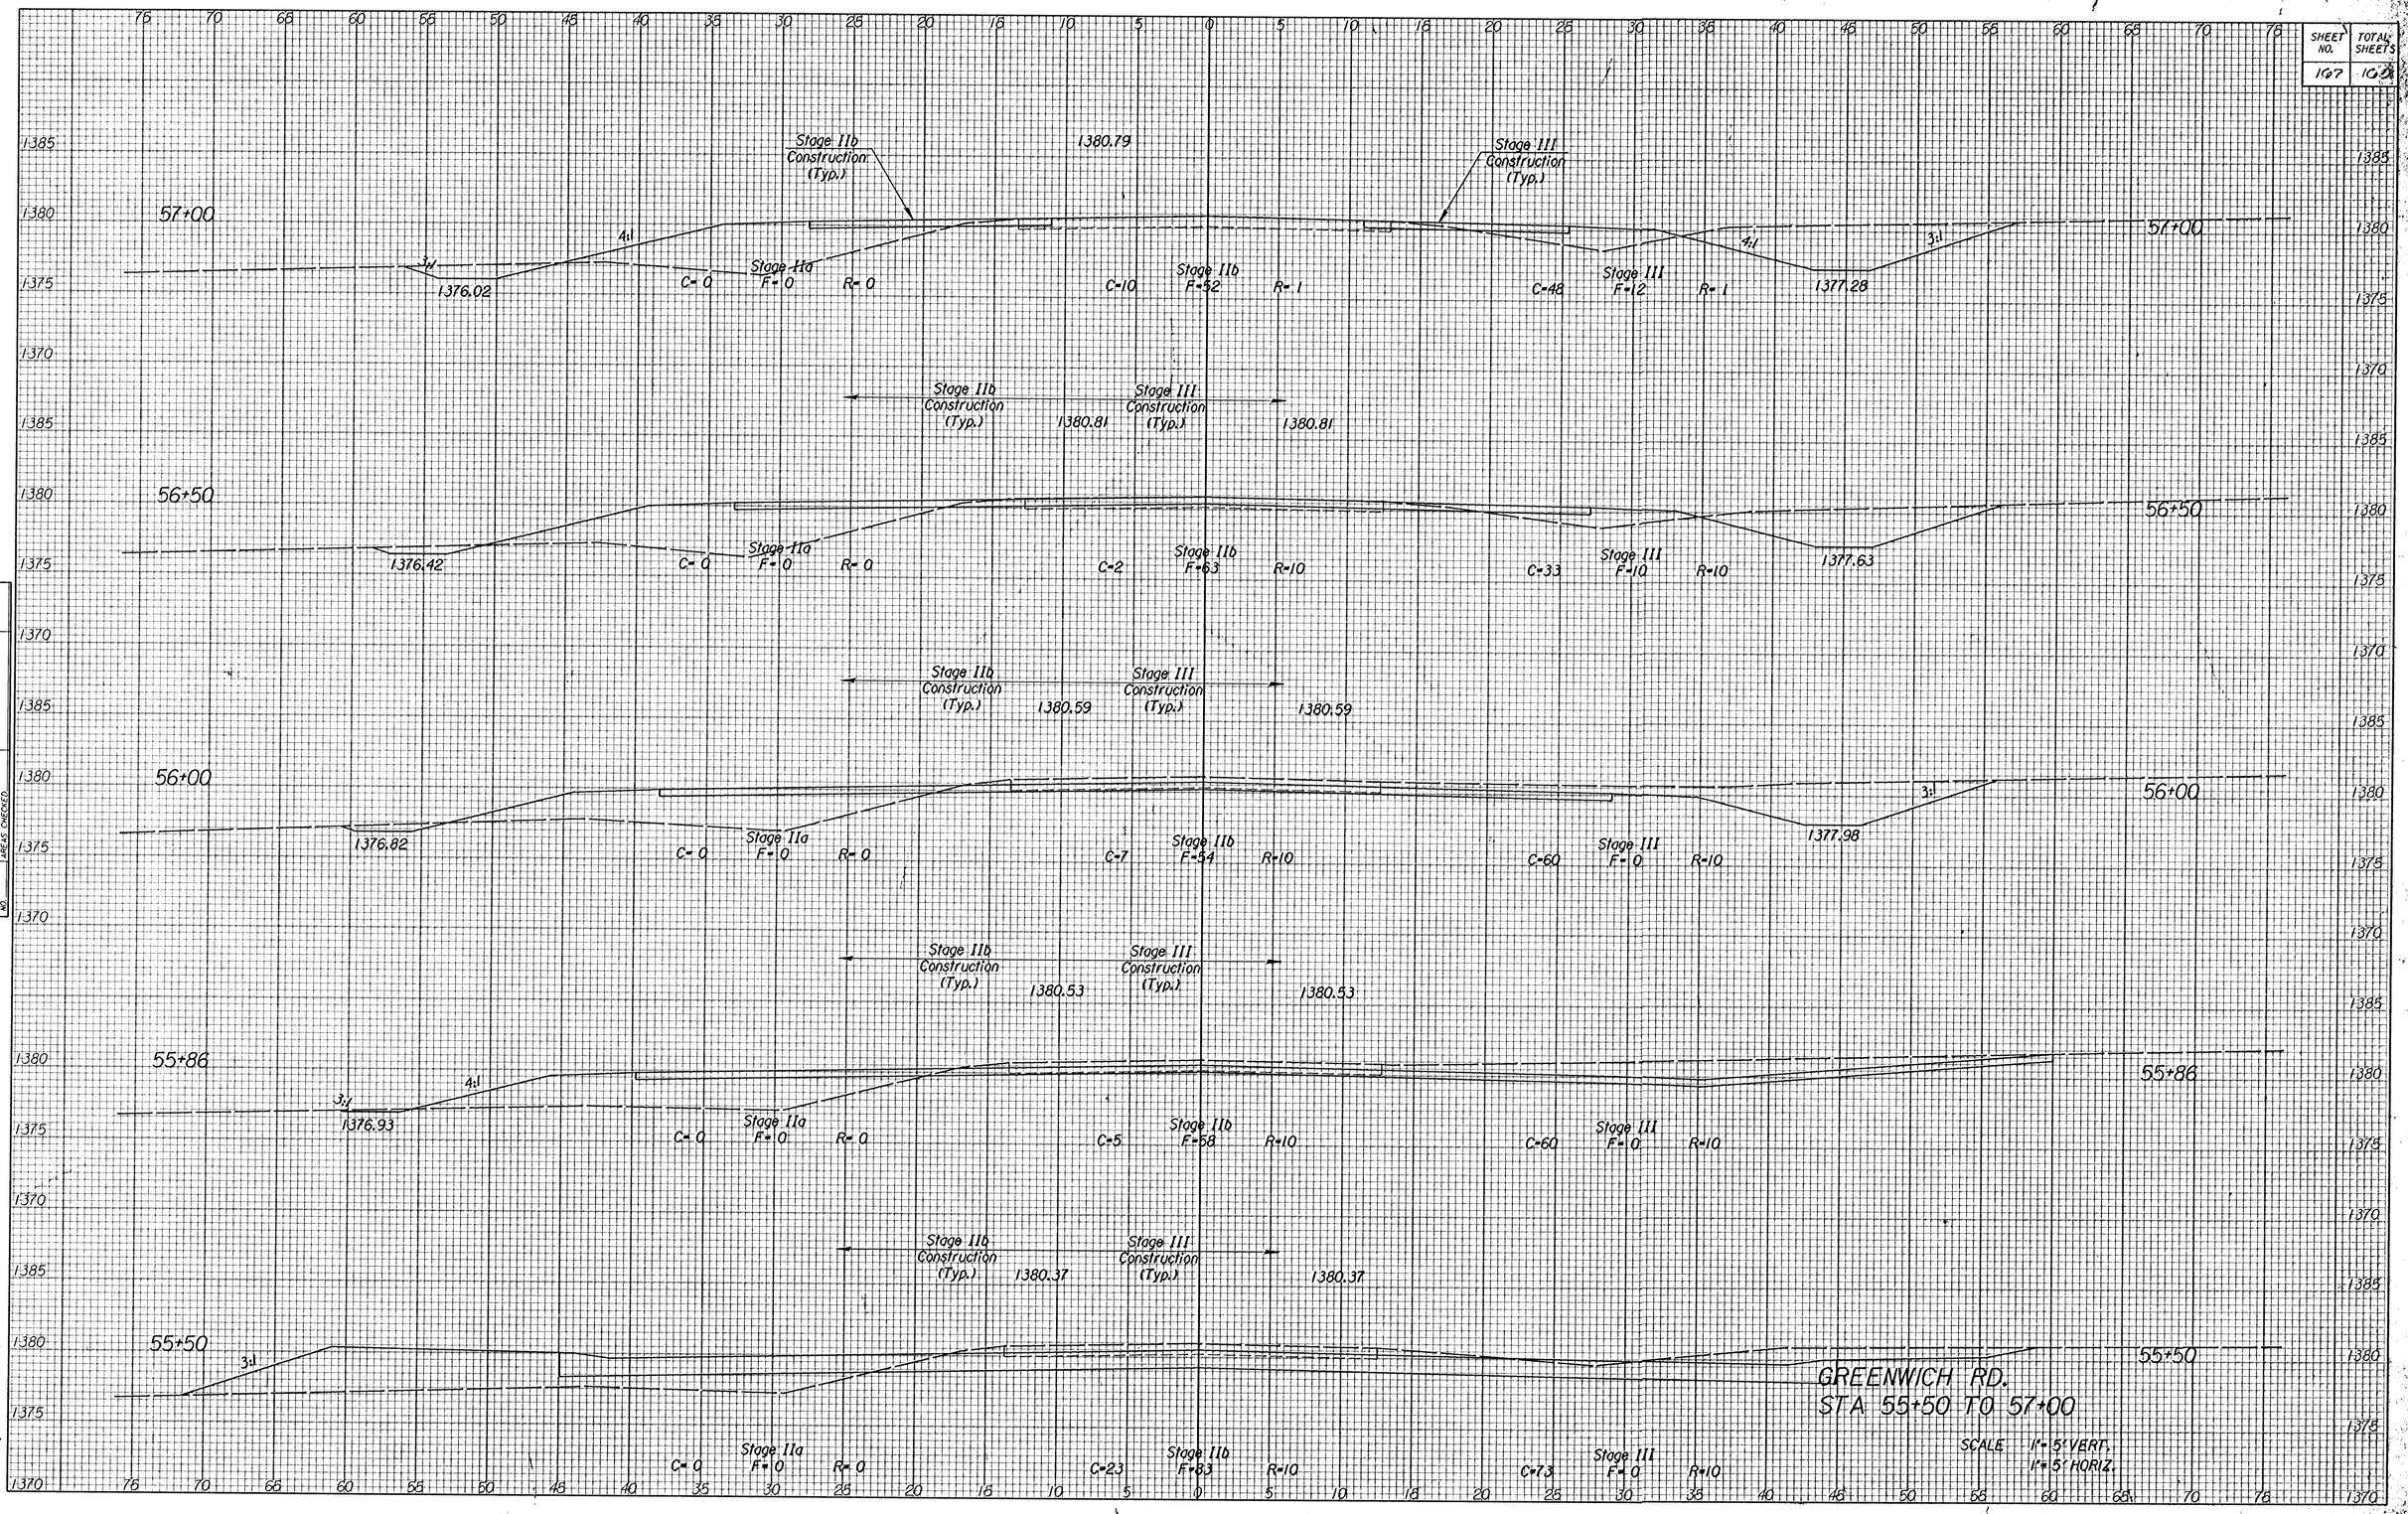
SHEET NO. 167
TOTAL SHEETS 168
57+00
Stage IIb Construction (Typ.)
1380.79
Stage III Construction (Typ.)
4:1
3:1
1376.02
C=0
Stage IIa F=0
R=0
C=10
Stage IIb F=52
R=1
C=48
Stage III F=12
R=1
1377.28
56+50
Stage IIb Construction (Typ.)
1380.81
Stage III Construction (Typ.)
1380.81
1376.42
C=0
Stage IIa F=0
R=0
C=2
Stage IIb F=63
R=10
C=33
Stage III F=10
R=10
1377.63
56+00
Stage IIb Construction (Typ.)
1380.59
Stage III Construction (Typ.)
1380.59
1376.82
C=0
Stage IIa F=0
R=0
C=7
Stage IIb F=54
R=10
C=60
Stage III F=0
R=10
1377.98
55+86
Stage IIb Construction (Typ.)
1380.53
Stage III Construction (Typ.)
1380.53
1376.93
C=0
Stage IIa F=0
R=0
C=5
Stage IIb F=58
R=10
C=60
Stage III F=0
R=10
55+50
Stage IIb Construction (Typ.)
1380.37
Stage III Construction (Typ.)
1380.37
C=0
Stage IIa F=0
R=0
C=23
Stage IIb F=83
R=10
C=73
Stage III F=0
R=10
GREENWICH RD.
STA 55+50 TO 57+00
SCALE 1"=5' VERT.
1"=5' HORIZ.
NOTE BOOK
NO.
TEMPLATE
AREAS CHECKED
i:/1995/95297/002/xsec_gr.dgn
Drawn By: RMH
Plotted By: mcf 8-26-97