REFER TO SHEET G-0.01 FOR STANDARD DRAWING LEGEND

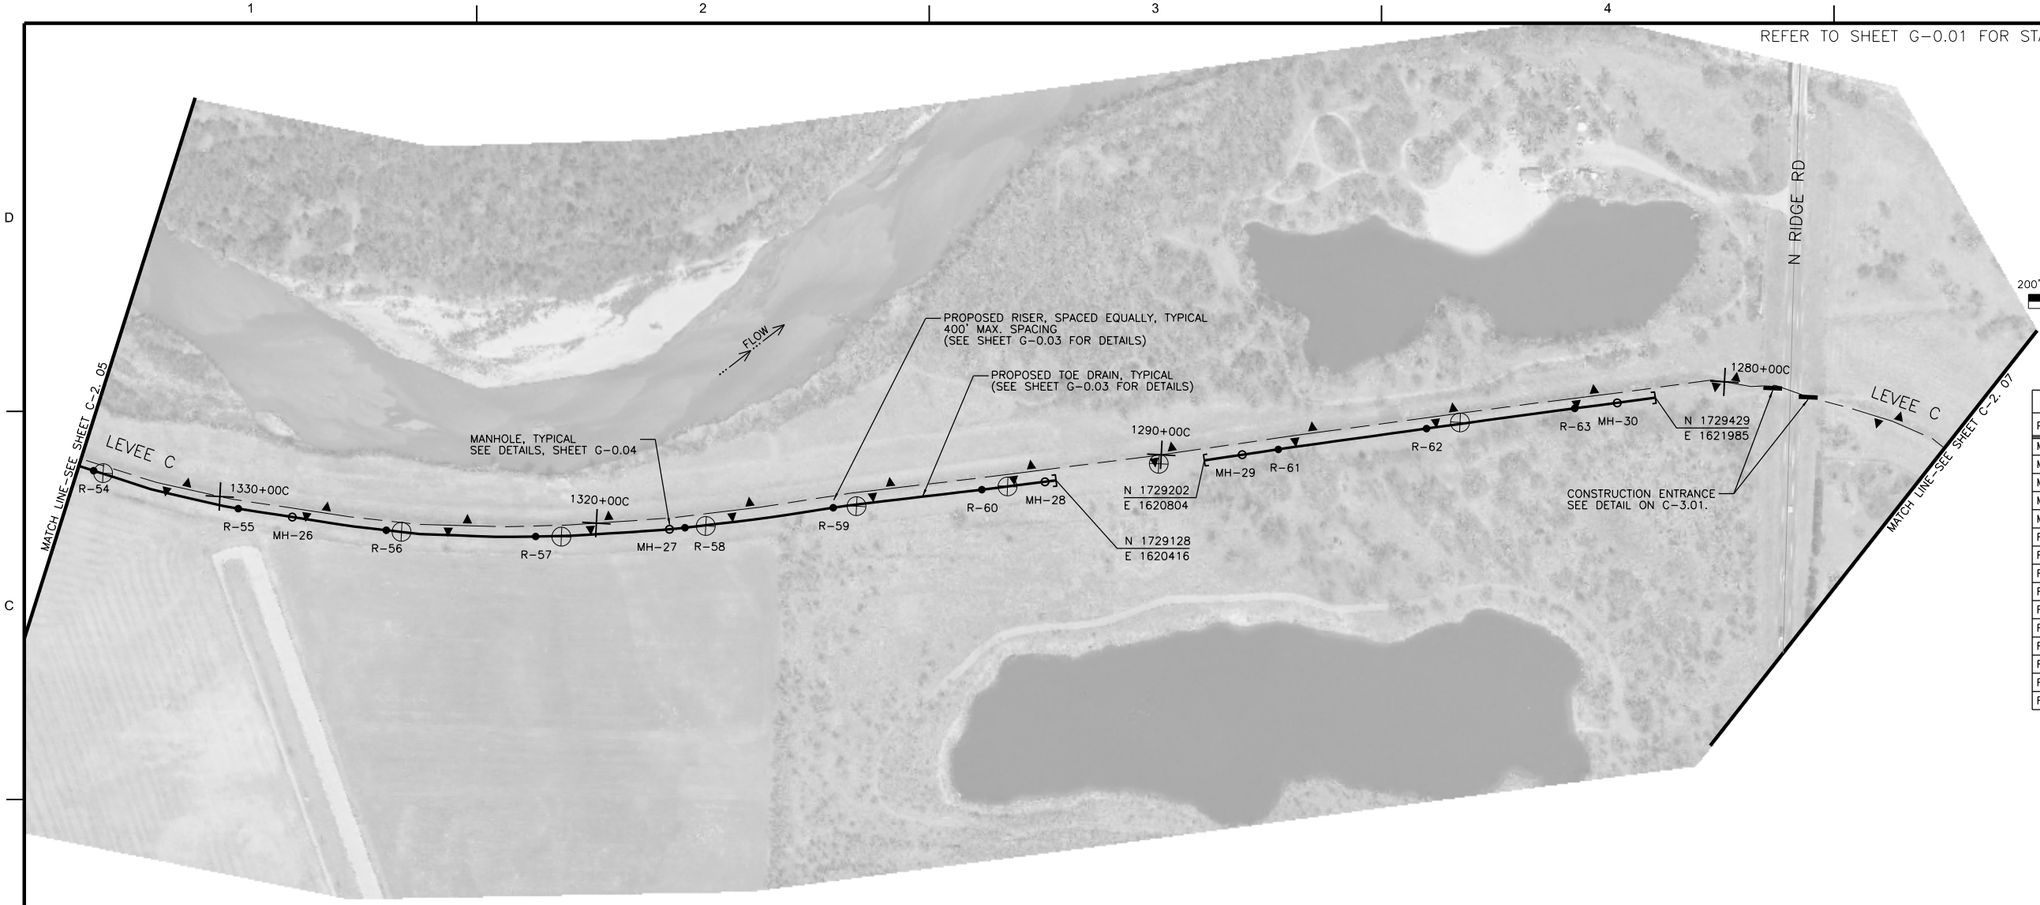

N

200' 100' 0 200'

GRAPHIC SCALE

RISER/MANHOLE COORDINATES		
POINT NAME	NORTHING	EASTING
MH-26	1728926	1618407
MH-27	1728946	1619403
MH-28	1729123	1620387
MH-29	1729222	1620904
MH-30	1729410	1621886
R-54	1729021	1617876
R-55	1728941	1618263
R-56	1728904	1618657
R-57	1728908	1619051
R-58	1728952	1619444
R-59	1729025	1619832
R-60	1729093	1620222
R-61	1729241	1620998
R-62	1729316	1621386
R-63	1729390	1621774

RISER/MANHOLE COORDINATES AND TOE-DRAIN PIPE INVERT ELEVATIONS ARE BASED LIDAR TOPOGRAPHIC DATA AND MAY REQUIRE MINOR HORIZONTAL AND VERTICAL ADJUSTMENTS TO BE MADE IN THE FIELD. ANY FIELD CHANGES TO THE TOE-DRAIN ALIGNMENT OR PIPE INVERTS SHALL BE APPROVED BY THE CITY OF WICHITA'S STORMWATER ENGINEER.

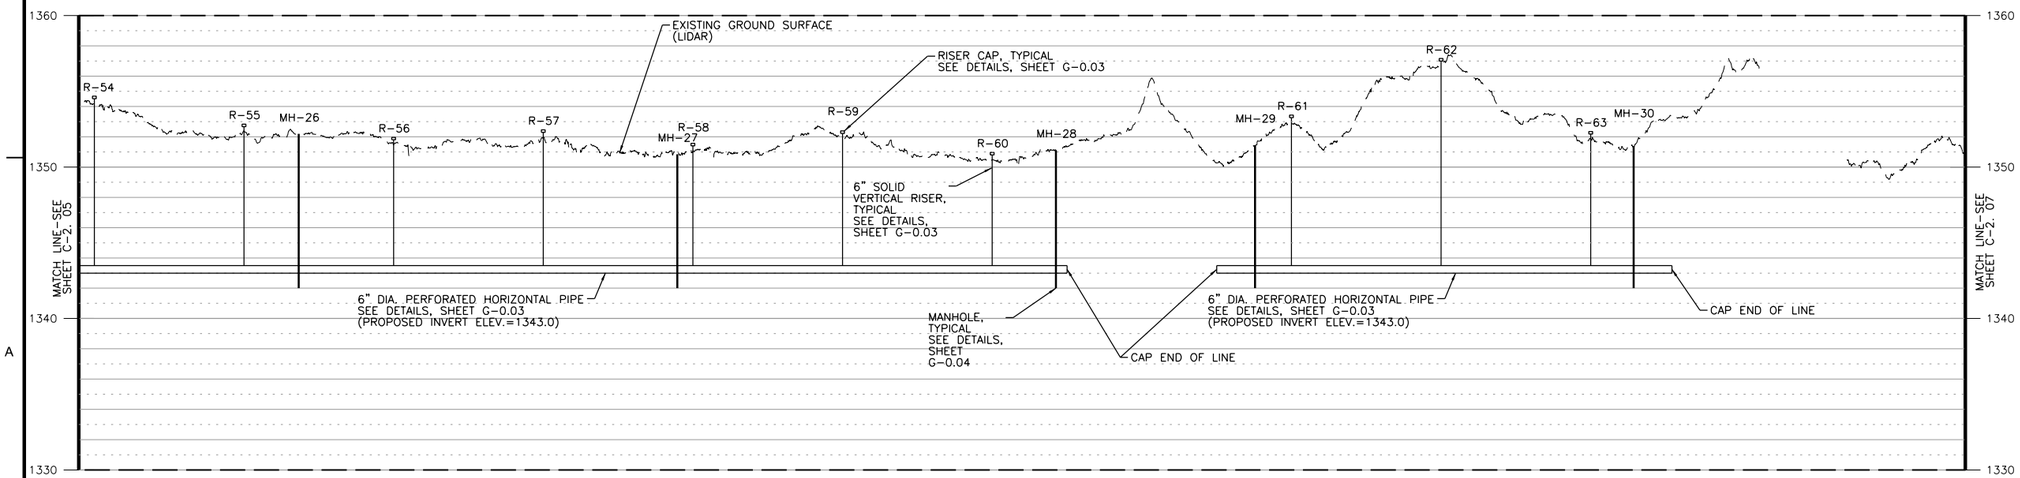

LEVEE C

PROFILE SCALE (40:1 EXAGGERATION):
HORIZONTAL: 1"=200'
VERTICAL: 1"=5'

MARK	DESCRIPTION	DATE	APPR.

amec
AMEC Earth & Environmental, Inc.
1129 SW Wanamaker
Topeka, Kansas 66604
Phone: (785) 272-2810
Fax: (785) 272-2878

CITY OF WICHITA

UPPER LEVEE "C" TOE DRAIN INSTALLATION
WICHITA-VALLEY CENTER LOCAL FLOOD PROTECTION PROJECT
WICHITA, KANSAS

PREPARED FOR
THE CITY OF WICHITA, KANSAS
455 N. Main
Wichita, KS 67202

LAWRENCE J. SAMPLE
LICENSED
15855
8/13/12
KANSAS
PROFESSIONAL ENGINEER

DESIGNED BY: Larry Sample, PE		DATE: 08-13-2012
DWN BY: RES	CKD BY: LBK	APP BY: L. SAMPLE
FILE NAME: 12_C-2.dgn		

AMEC PROJ. NO. 5-6150-0001

LEVEE TOE DRAIN PLAN AND PROFILE

C-2.06

SHEET 12 OF 24