REFER TO SHEET G-0.01 FOR STANDARD DRAWING LEGEND

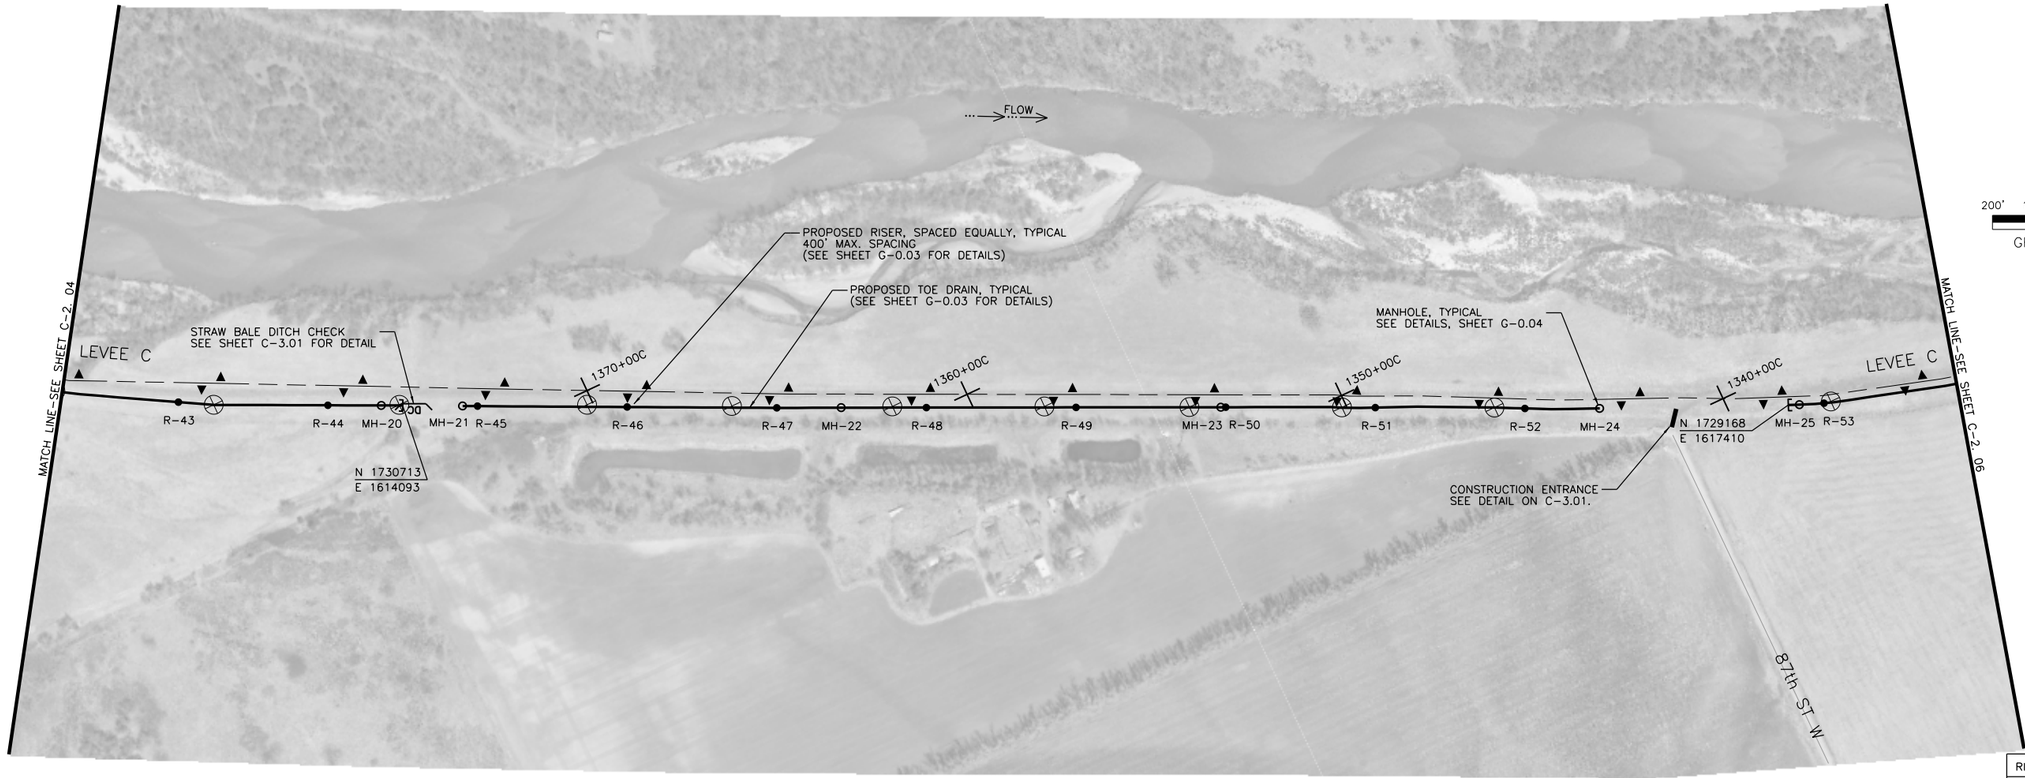

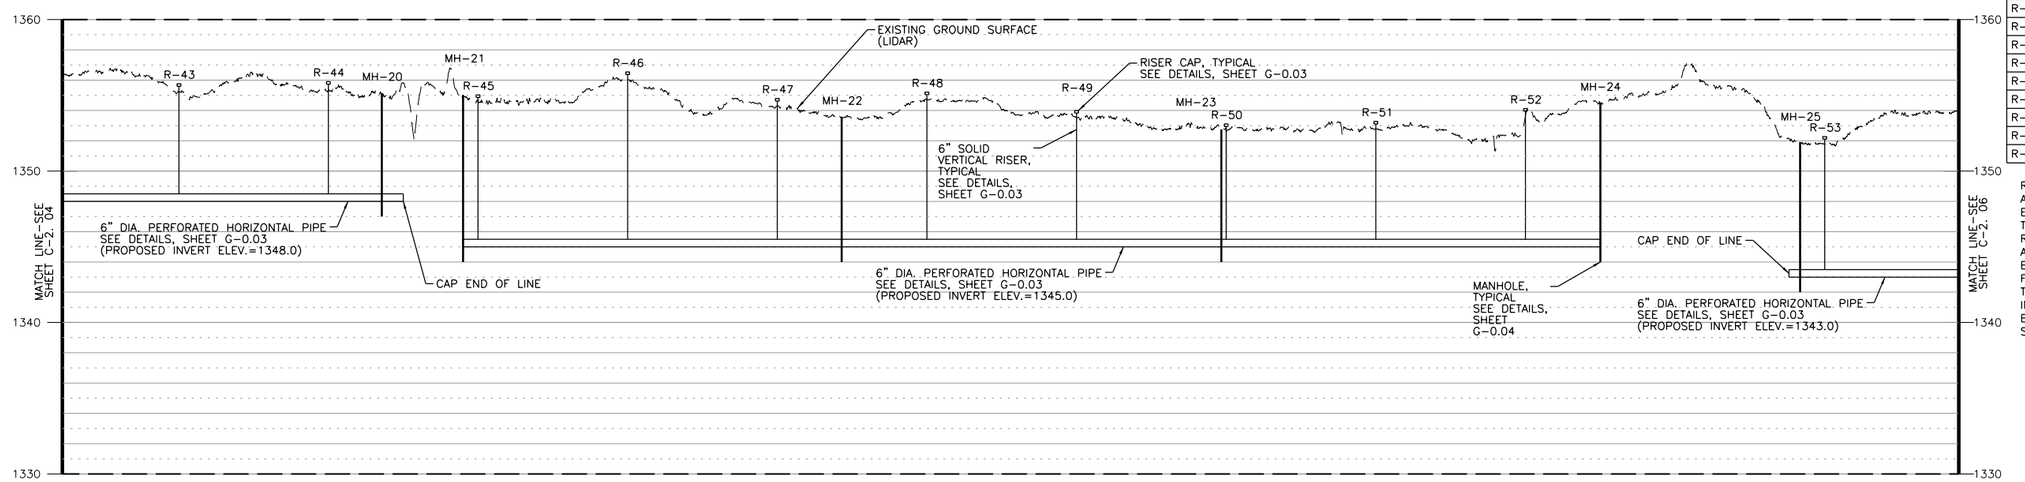

RISER/MANHOLE COORDINATES		
POINT NAME	NORTHING	EASTING
MH-20	1730738	1614041
MH-21	1730646	1614235
MH-22	1730219	1615140
MH-23	1729796	1616049
MH-24	1729370	1616955
MH-25	1729157	1617437
R-43	1730972	1613559
R-44	1730798	1613914
R-45	1730629	1614271
R-46	1730459	1614628
R-47	1730290	1614985
R-48	1730124	1615344
R-49	1729957	1615702
R-50	1729791	1616061
R-51	1729623	1616418
R-52	1729454	1616776
R-53	1729132	1617497

RISER/MANHOLE COORDINATES AND TOE-DRAIN PIPE INVERT ELEVATIONS ARE BASED LIDAR TOPOGRAPHIC DATA AND MAY REQUIRE MINOR HORIZONTAL AND VERTICAL ADJUSTMENTS TO BE MADE IN THE FIELD. ANY FIELD CHANGES TO THE TOE-DRAIN ALIGNMENT OR PIPE INVERTS SHALL BE APPROVED BY THE CITY OF WICHITA'S STORMWATER ENGINEER.

PROFILE SCALE (40:1 EXAGGERATION):
HORIZONTAL: 1"=200'
VERTICAL: 1"=5'

MARK	DESCRIPTION	DATE	APPR.

amec
AMEC Earth & Environmental, Inc.
1129 SW Wanamaker
Topeka, Kansas 66604
Phone: (785) 272-2600
Fax: (785) 272-2676

CITY OF WICHITA

UPPER LEVEE "C" TOE DRAIN INSTALLATION
WICHITA-VALLEY CENTER LOCAL FLOOD PROTECTION PROJECT
WICHITA, KANSAS

PREPARED FOR
THE CITY OF WICHITA, KANSAS
455 N. Main
Wichita, KS 67202

LAWRENCE J. SAMPLE
LICENSED
15855
8/13/12
KANSAS
PROFESSIONAL ENGINEER

DESIGNED BY: Larry Sample, PE		DATE: 08-13-2012
DWN BY: RES	CKD BY: LBK	APP BY: L. SAMPLE
FILE NAME: 11_C-2.5.dgn		

AMEC PROJ. NO. 5-6150-0001

LEVEE TOE DRAIN PLAN AND PROFILE

C-2.05

SHEET 11 OF 24