1948

CENTRAL AVENUE

E.L. EDGEMOOR – E.L. BROOKSIDE PKWY

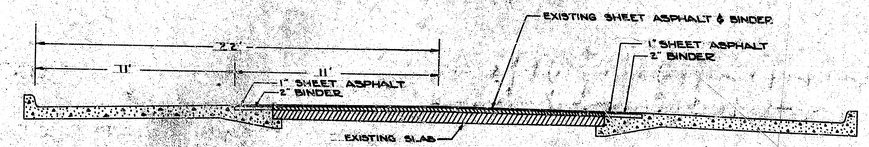

TYPICAL SECTION

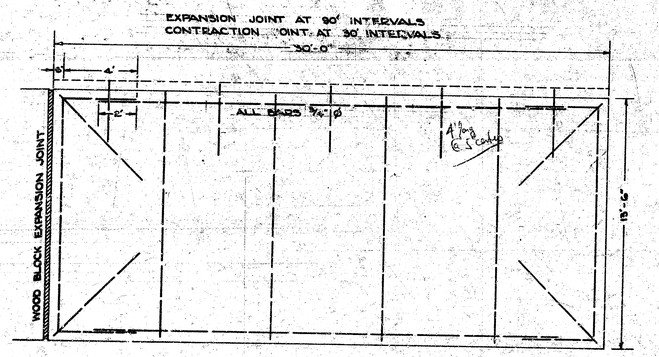

REINFORCING STEEL DETAIL

SCALE ⅜" = 1'-0"

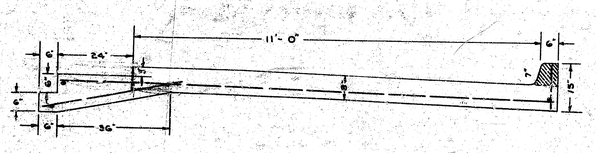

WIDENING DETAIL

SCALE ¾" = 1'-0"

C17-7

SHT. 1-3

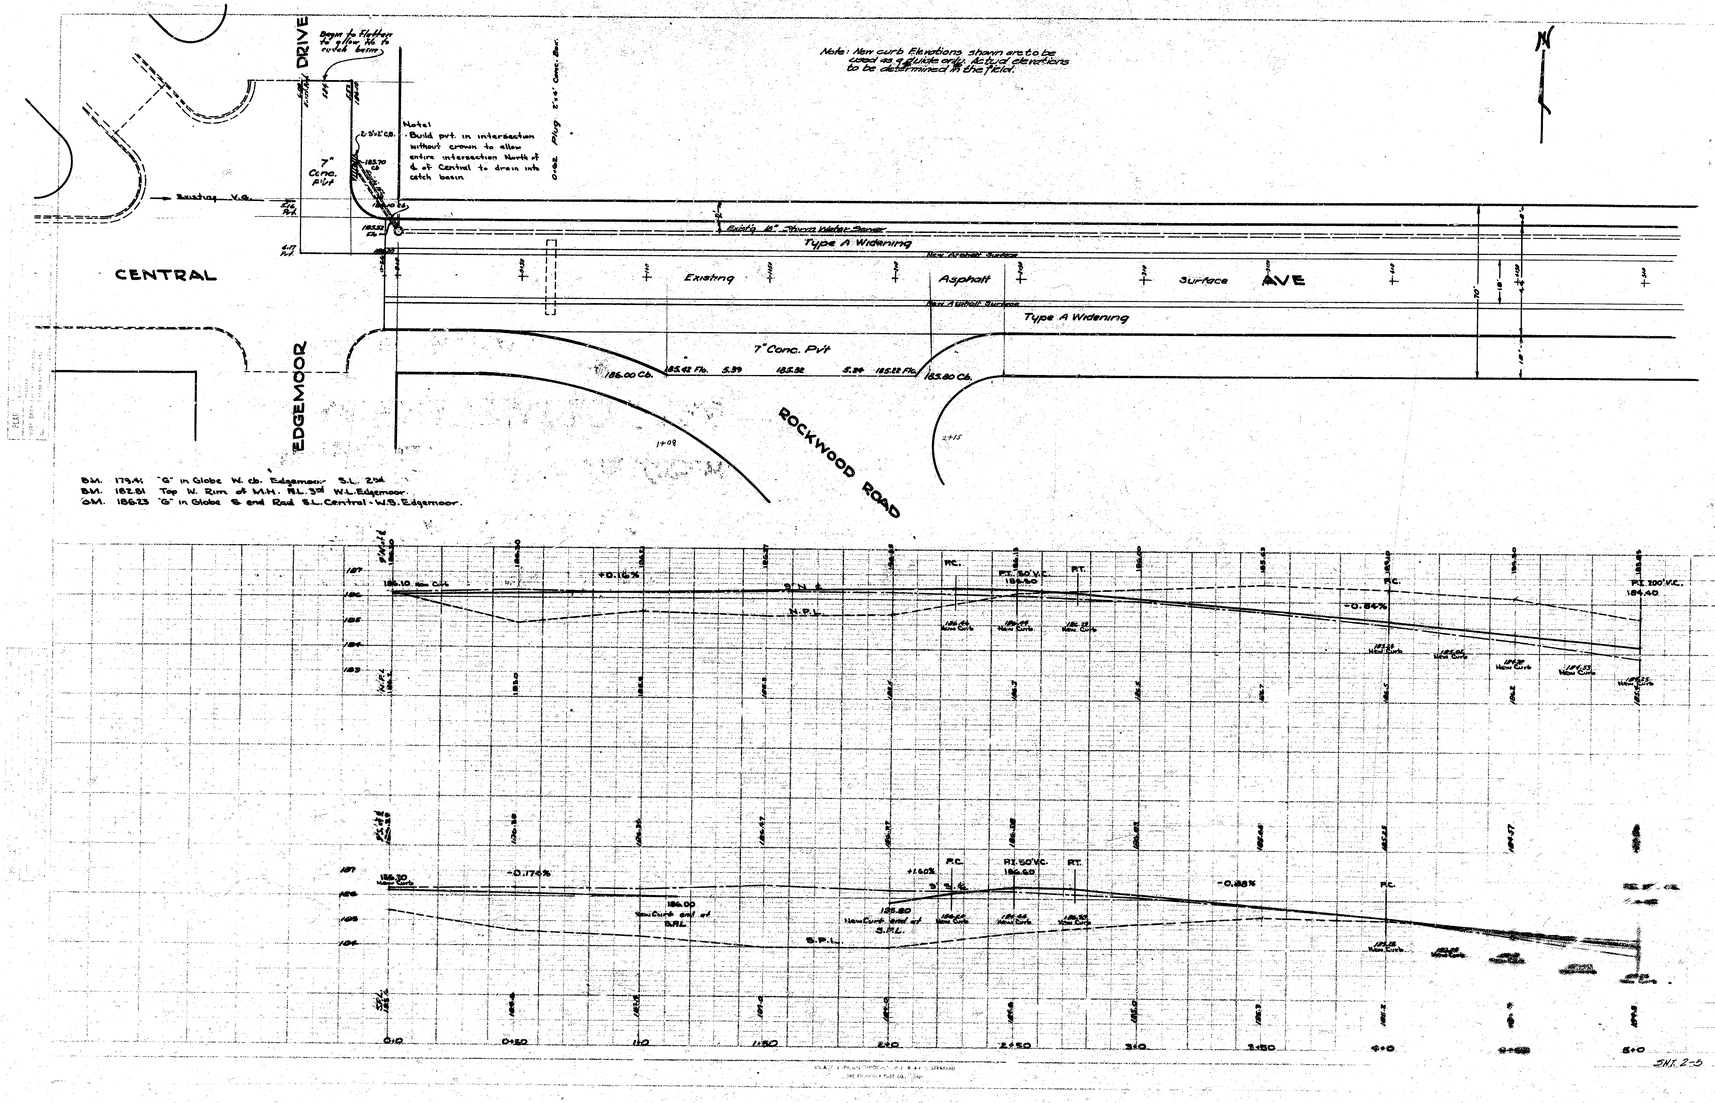
DRIVE
Beam to flatten to allow 36" to match below
7" Conc. Pvt
Existing V.C.
Note! Build part in intersection without crown to allow entire intersection North of ℄ of Central to drain into catch basin
Plug 8"x6" Conc. Elbow
Note: New curb Elevations shown are to be used as a guide only, Actual elevations to be determined in the field.
Existing Asphalt Surface
Type A Widening
New Asphalt Surface
Existing Asphalt Surface
Type A Widening
Existing 18" Storm Water Sewer
CENTRAL
AVE
7" Conc. Pvt
EDGEMOOR
ROCKWOOD ROAD
B.M. 179.41 "G" in Globe W. cb. Edgemoor S.L. 2nd
B.M. 182.81 Top W. Rim of M.H. N.L. 3rd W.L. Edgemoor
B.M. 186.23 "G" in Globe E. end Rad S.L. Central - W.S. Edgemoor.
+0.16%
-0.74%
+1.60%
-0.84%
-0.88%
S.P.I.
P.C.
P.T.
P.I. 50' V.C.
P.I. 200' V.C.
0+10
0+50
1+0
1+50
2+0
2+50
3+0
3+50
4+0
5+0

SHT. 2-5

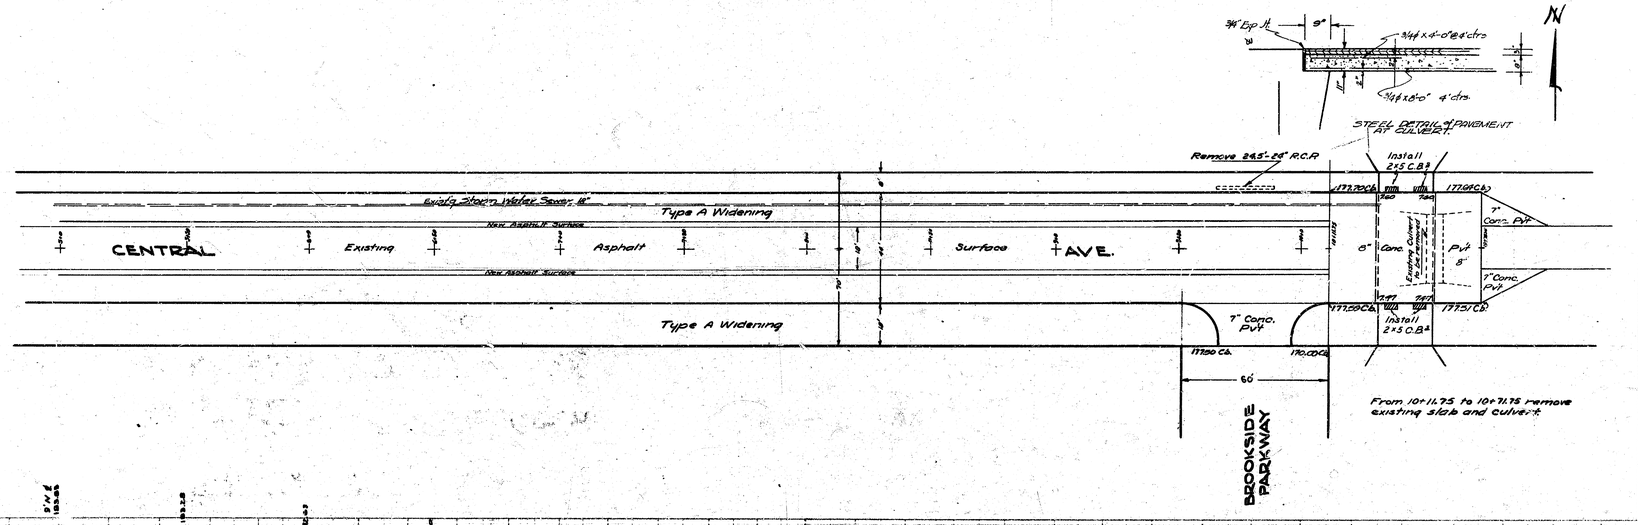
3/4" Exp. Jt.
9"
3/4 x 4'-0" @ 4' ctrs
3/4 ø x 8'-0" @ 4' ctrs.
STEEL DETAIL of PAVEMENT AT CULVERT
Remove 245'-28" R.C.P.
Install 2-5 C.B.'s
Existing Storm Water Sewer 18"
Type A Widening
New Asphalt Surface
CENTRAL
Existing
Asphalt
Surface
AVE.
6" Conc. Pvt
Existing Culvert to be removed
7" Conc. Pvt
8" Pvt
7" Conc. Pvt
Install 2-5 C.B.'s
Type A Widening
7" Conc. Pvt
60'
BROOKSIDE PARKWAY
From 10+11.75 to 10+71.75 remove existing slab and culvert.

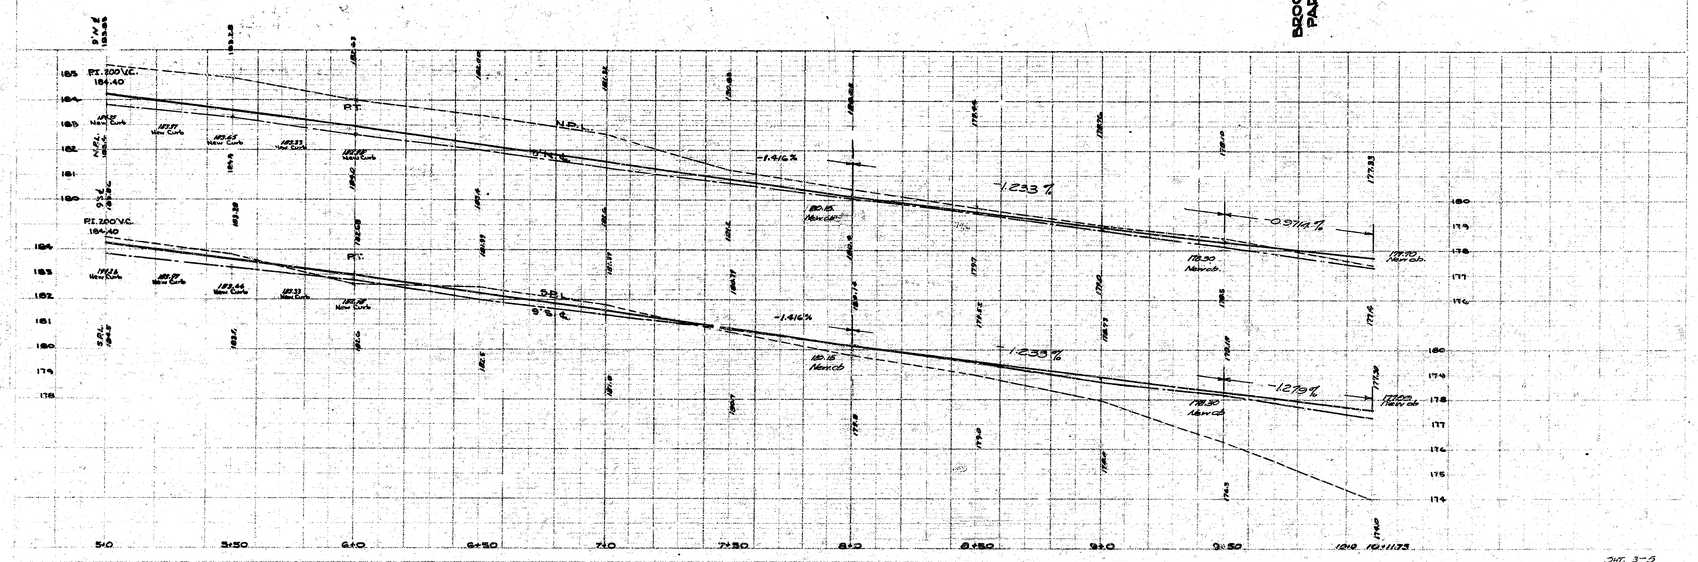
P.V.I. 183.28
P.T. 200' V.C. 184.40
P.T.
N.P.L.
-1.416%
-1.233 %
-0.971 %
P.V.I. 182.44
P.T. 200' V.C. 184.40
P.T.
S.P.L.
-1.416%
-1.233 %
-1.279 %
5+0
5+50
6+0
6+50
7+0
7+50
8+0
8+50
9+0
9+50
10+0
10+11.75

247-3-3